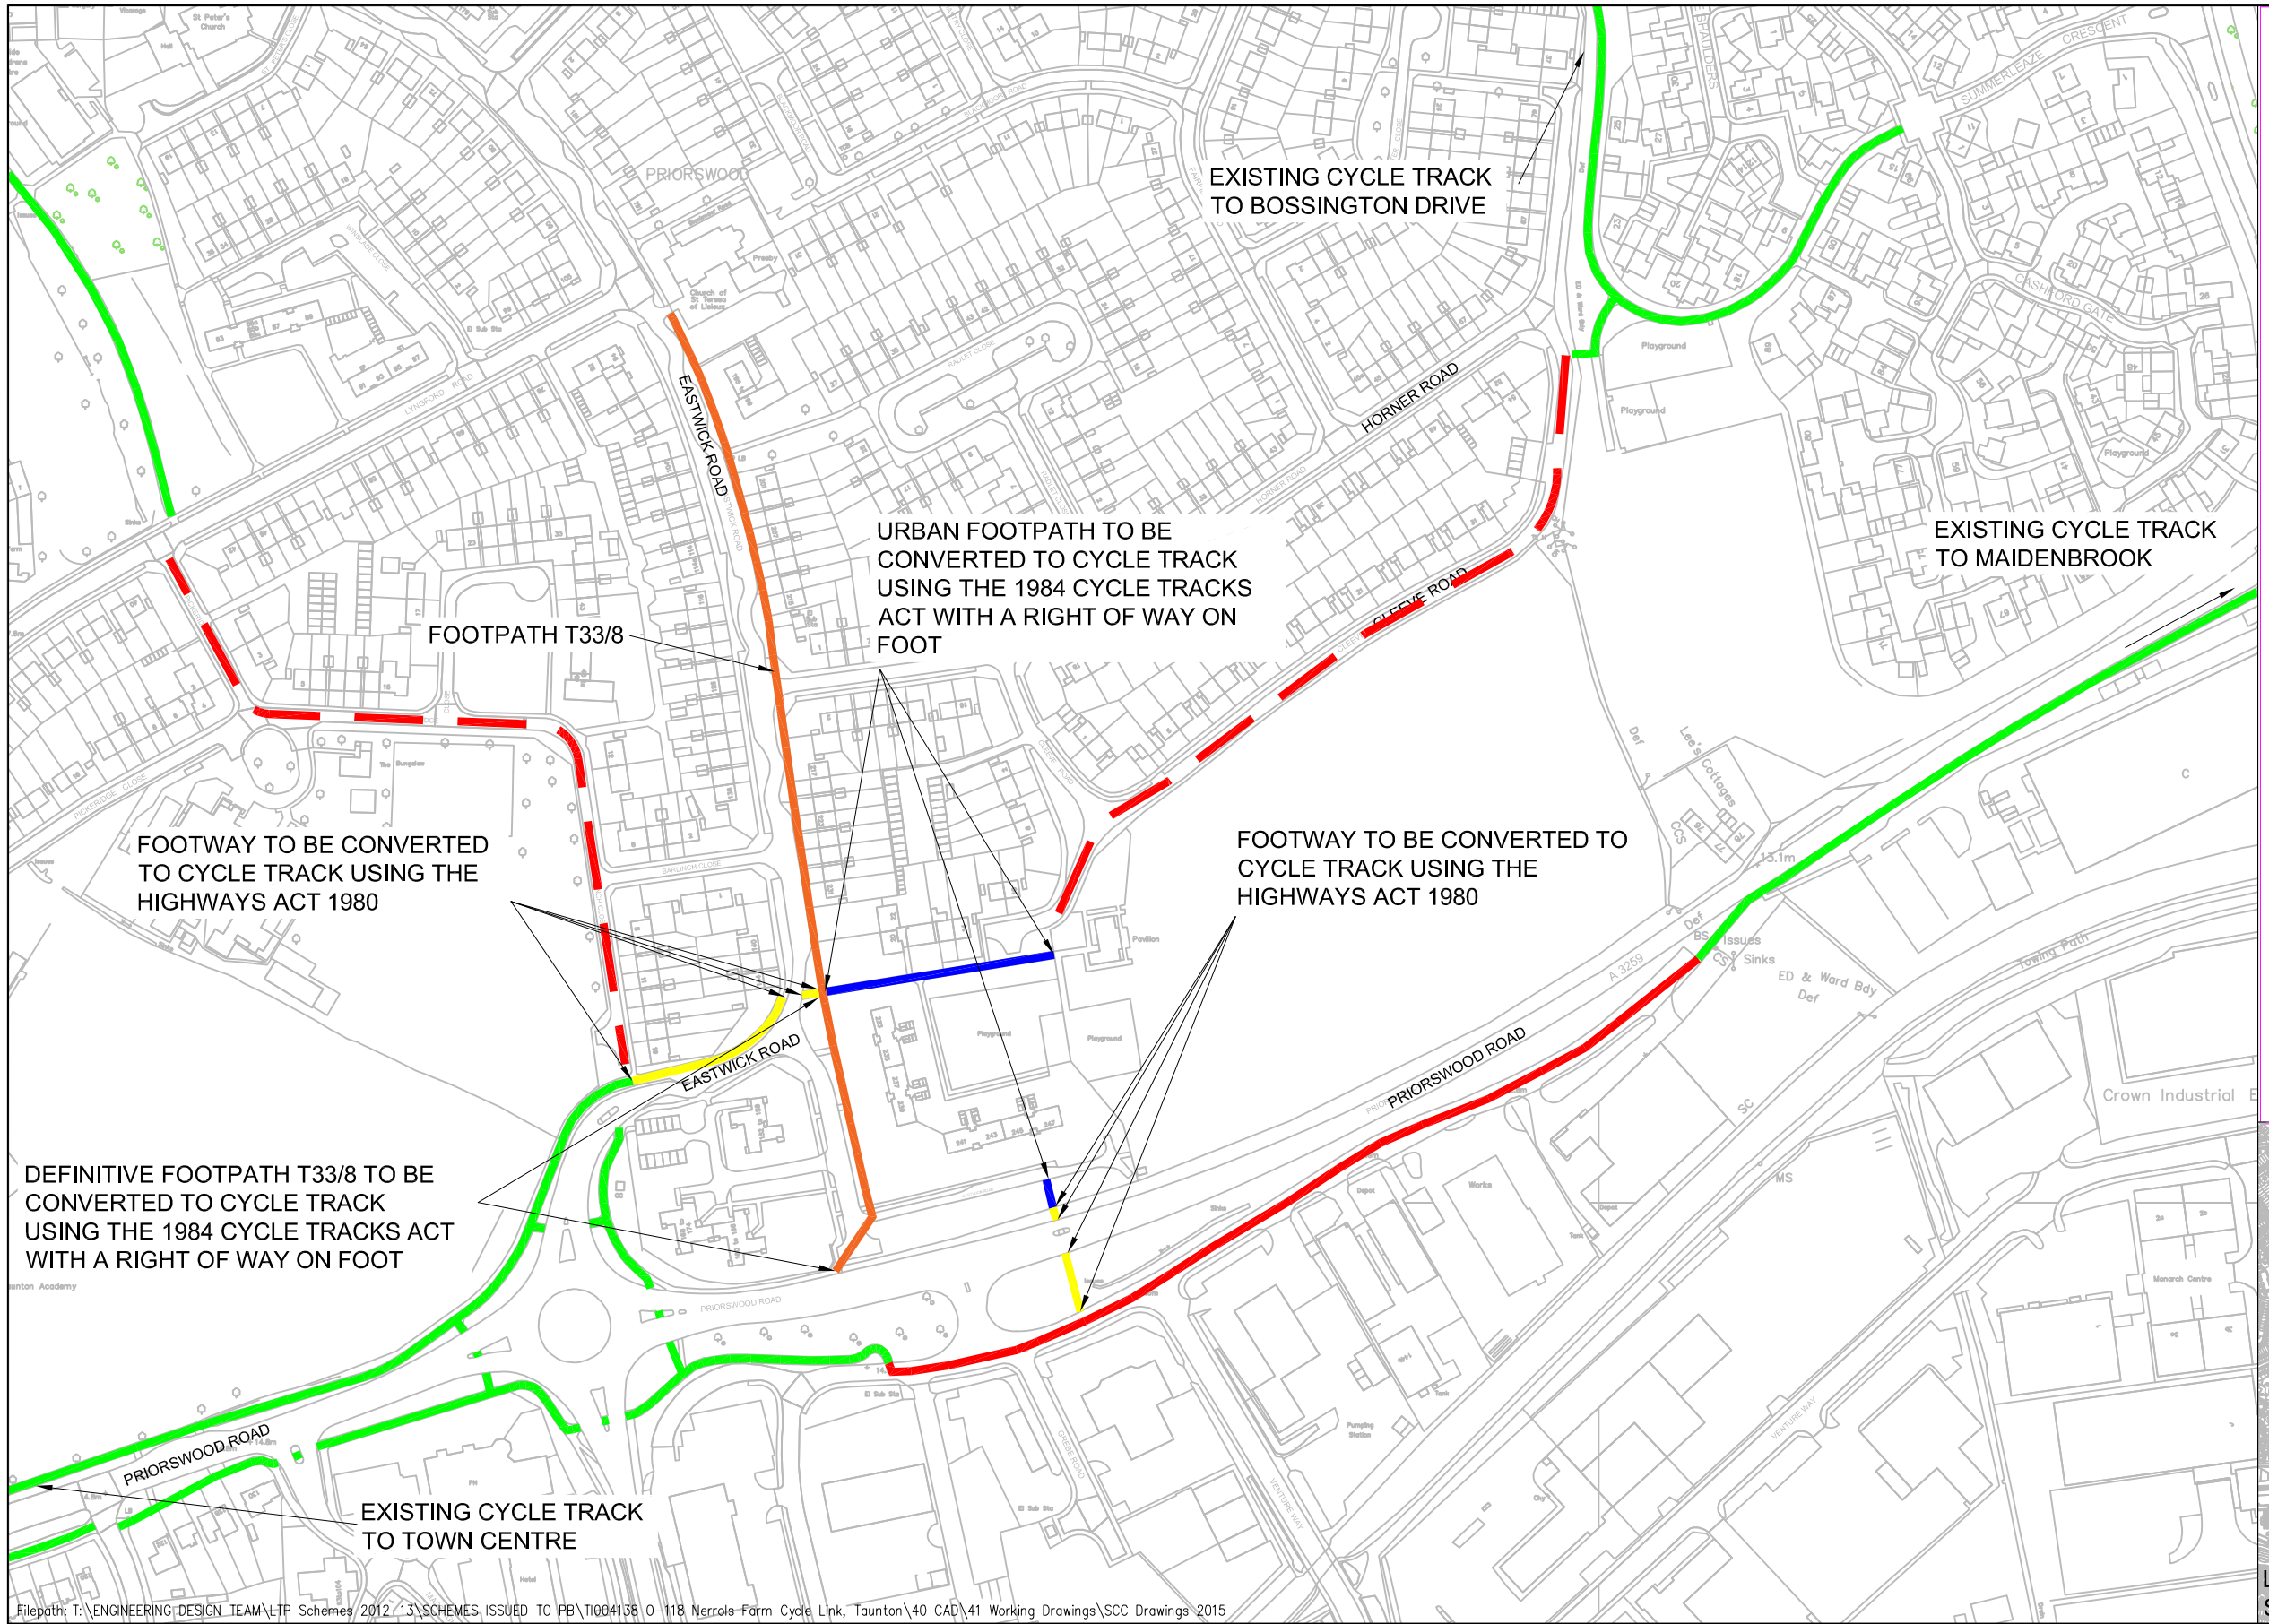

KEY:

- EXISTING OFF ROAD CYCLE TRACK
- EXISTING ON ROAD SIGNED CYCLE ROUTE
- PROPOSED ON ROAD SIGNED CYCLE ROUTE
- EXISTING DEFINITIVE FOOTPATH
- URBAN FOOTPATH CONVERTED TO CYCLE TRACK USING THE 1984 CYCLE TRACKS ACT
- FOOTWAY CONVERTED TO CYCLE TRACK USING HIGHWAYS ACT 1980

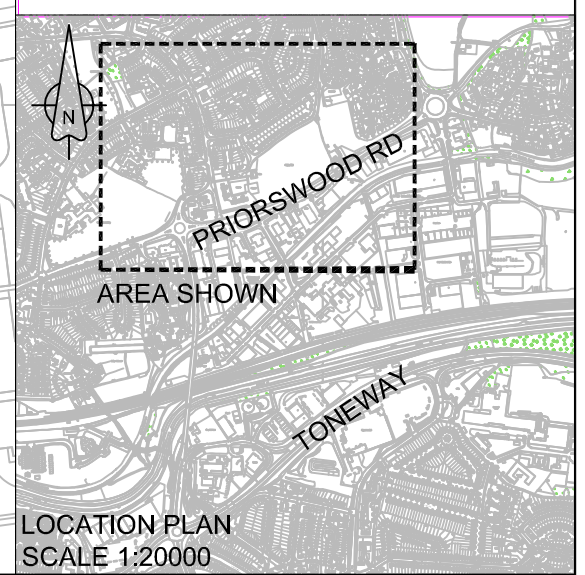

LOCATION PLAN
SCALE 1:20000

Filepath: T:\ENGINEERING DESIGN TEAM\LTP Schemes 2012-13\SCHEMES ISSUED TO PB\TI004138 0-118 Nerrols Farm Cycle Link, Taunton\40 CAD\41 Working Drawings\SCC Drawings 2015

© Crown Copyright and database right (2014). Ordnance Survey 100038382

0 10 Millimetres 50

Rev	Description	By	Date	Chk'd	Auth
A	SHORT LENGTH OF FOOTWAY ADDED, KEY AMENDED	CC	02/09/15	SKG	MJB
–	–	–	-	–	–
–	–	–	-	–	–
–	–	–	-	–	–
–	–	–	-	–	–
–	–	–	-	–	–
–	–	–	-	–	–
–	–	–	-	–	–

Somerset County Council ©
Traffic & Transport Development Group
County Hall
Taunton
Somerset
TA1 4DY

TEL: (0845) 3459155
FAX: (01823) 358064
www.somerset.gov.uk

Client
SOMERSET COUNTY COUNCIL

Project
NERROLS FARM CYCLE LINK
PRIORSWOOD
TAUNTON

Title
LOCATION PLAN SHOWING FOOTPATHS TO BE CONVERTED USING THE 1984 CYCLE TRACKS ACT

File Name: TI004138-HW-020-Rev-A_Location Plan

Original Scale	Page Size	Drawn	Checked	Authorised	Status
1:2500	A3	CC	SKG	MJB	C
		Date 07/05/15	Date 07/05/15	Date 11/05/15	

Drawing Number
TI004138-HW-020

Rev
A