2No. NEW TREES TO BE PLANTED

REMOVE 2No. TREES FROM CROSSING VISIBILITY SPLAY

DIAG. 956

COLLEGE ENTRANCE WALL

GRASSCRETE MAINTENANCE BAY (DIMENSIONS 6.0 x 2.4m) 25mm UPSTAND BN DROPPED KERB

EXISTING LIGHTING COLUMN TO BE RELOCATED

REMOVE EXISTING END OF CYCLE ROUTE SIGN

DIAG. 956

EXISTING SHARED FOOTWAY / CYCLEWAY NETWORK

FOOTWAY TO BE REPROFILED WITH 2% CROSSFALL

EXISTING RETAINING WALL

PROPOSED TRAFFIC SIGNAL CONTROLLED CROSSING POINT

VIS - 2.0m - 79.95m

VIS - 1.5m - 60.00m

VIS - 2.0m - 80.05m

VIS - 2.0m - 80.01m

VIS - 1.5m - 60.02m

VIS - 2.0m - 80.01m

KEY:

- HIGH FRICTION SURFACING - BUFF COLOUR
- HIGH FRICTION SURFACING - GREY COLOUR
- AC DENSE SURFACE 6mm
- PROPOSED SHARED FOOTWAY / CYCLEWAY
- PROPOSED FOOTWAY
- PROPOSED GRASSCRETE MAINTENANCE BAY
- BLISTER PAVING FLAGS - RED
- BLISTER PAVING FLAGS - BUFF
- LADDER PAVING FLAGS - BUFF
- CORDUROY PAVING FLAGS - BUFF
- EXISTING TREE TO BE REMOVED
- NEW TREE TO BE PLANTED
- NEW GULLY - NEW CONNECTION
- GULLY / MANHOLE TO BE ABANDONED / REMOVED
- EXISTING GULLY
- PROPOSED ILLUMINATED COLUMN
- EXISTING ILLUMINATED COLUMN TO BE UPGRADED
- HB2 - HALF BATTERED KERB - 255 DEPTH
- BN - BULL NOSED KERB - BN - 150 DEPTH
- DR - DROPPER KERB BETWEEN THE ADJACENT FULL HEIGHT & LOW HEIGHT KERBS (L:LEFTHAND, R:RIGHTHAND)
- DL
- QHB 305 - QUADRANT HALF BATTER KERBS - 305 RADIUS
- CS1 - RECTANGULAR CHANNEL BLOCKS - 255 x 125
- HAK - HIGH ACCESS BUS KERBS
- EF - FOOTPATH EDGING - FLAT TOP - 50 x 150

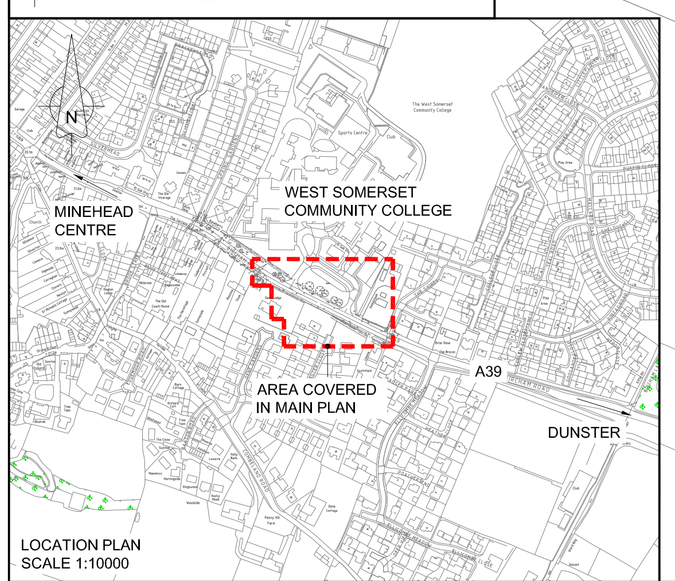

LOCATION PLAN
SCALE 1:10000

© Crown Copyright and database right (2016). Ordnance Survey 100038382

0 10 Millimetres 100

Rev	Description	By	Date	Chk'd	Auth
A	TREE PLANTING AND CROSSING LABEL ADDED	JTH	07/06/17	WERS	MJB
-	-	-	-	-	-
-	-	-	-	-	-
-	-	-	-	-	-
-	-	-	-	-	-
-	-	-	-	-	-
-	-	-	-	-	-
-	-	-	-	-	-
-	-	-	-	-	-
-	-	-	-	-	-

Somerset County Council ©
Traffic & Transport Development Group
County Hall
Taunton
Somerset
TA1 4DY

TEL: (0300) 123 2224
www.somerset.gov.uk

Client: SOMERSET COUNTY COUNCIL

Project: WEST SOMERSET COMMUNITY COLLEGE MINEHEAD PEDESTRIAN CROSSING IMPROVEMENTS

Title: CONSULTATION PLAN

File Name: TI004267-HW-001 Consultation Plan

Original Scale	Page Size	Drawn	Checked	Authorised	Status
1:200	A1	JTH	WERS	MJB	-
		Date 27/04/17	Date 01/06/17	Date 02/06/17	

Drawing Number: TI004267-HW-001

Rev: A

Filepath: I:\Traffic Group\Traffic Flow LTP Schemes 2016-17\TI004267 MTC WSCC Eastbank Rd, Minehead\CAD\AT Working Drawings