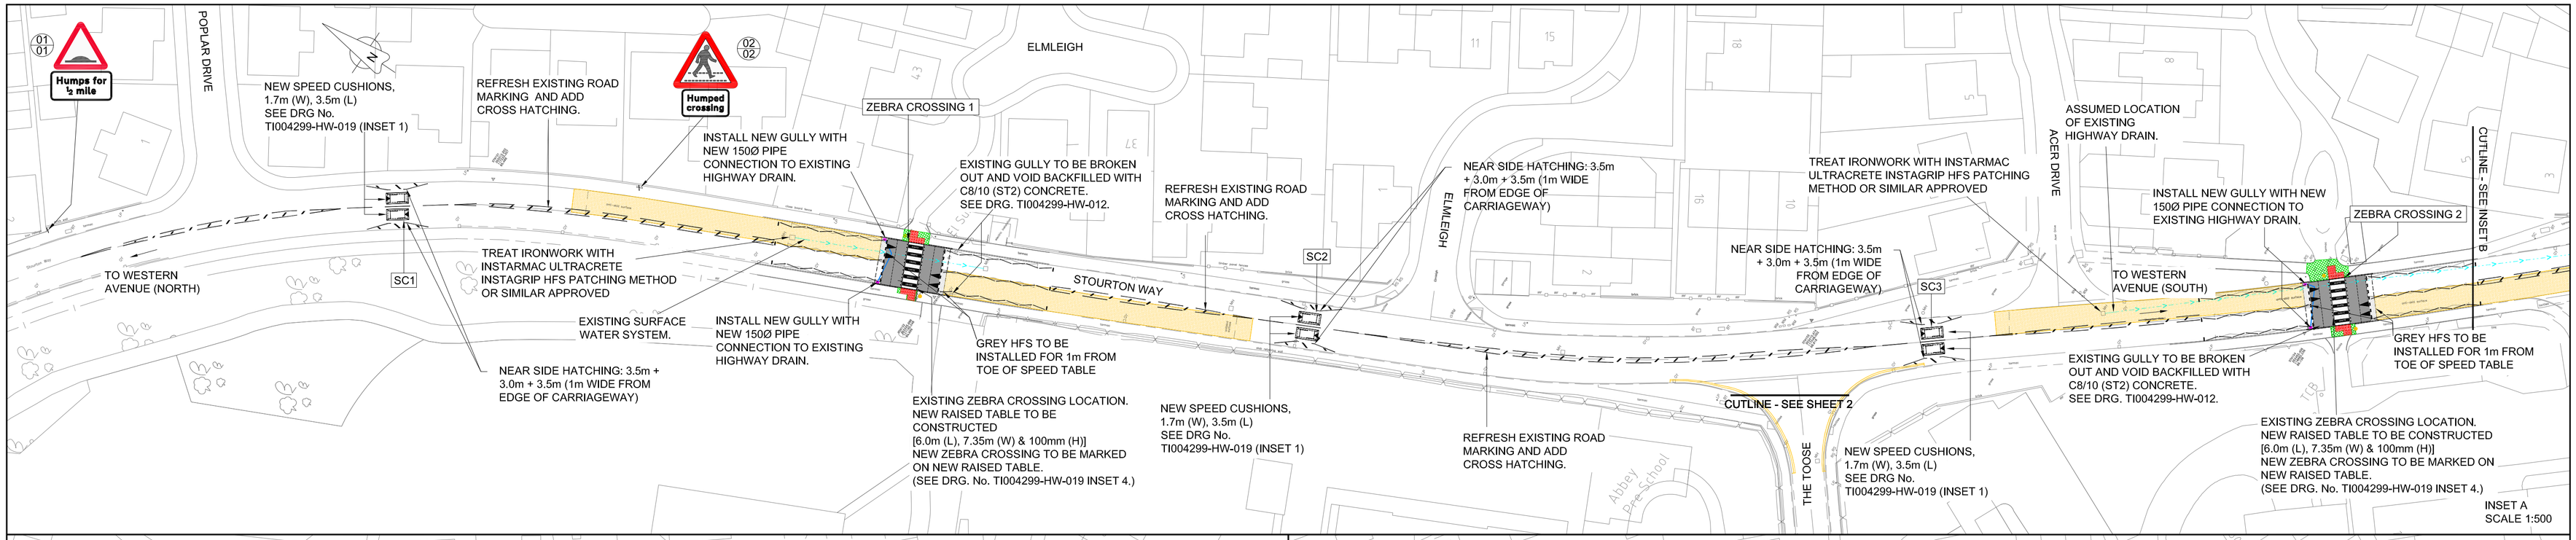

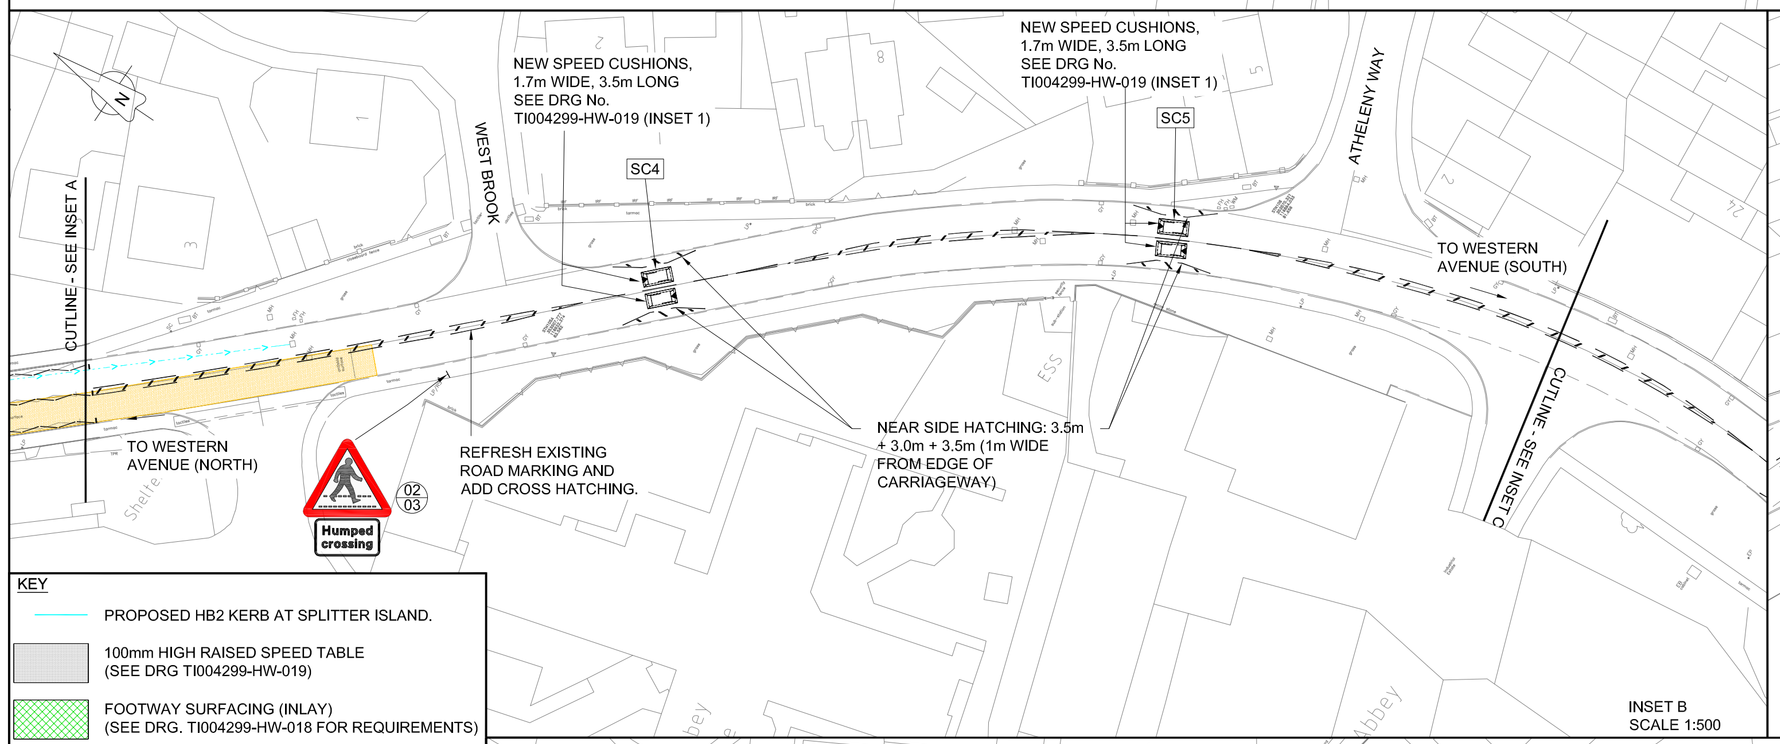

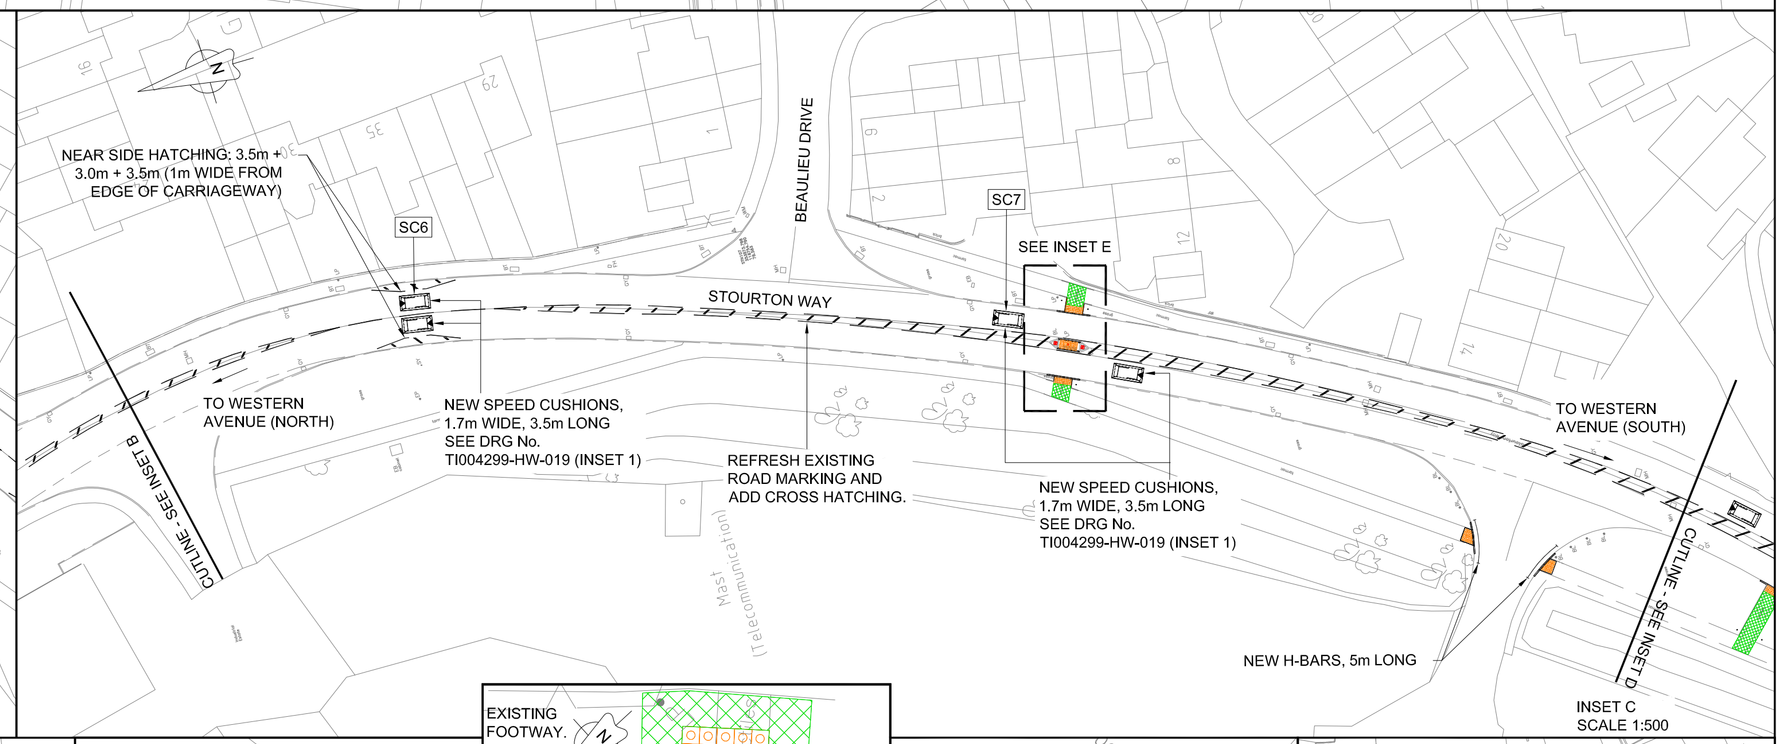

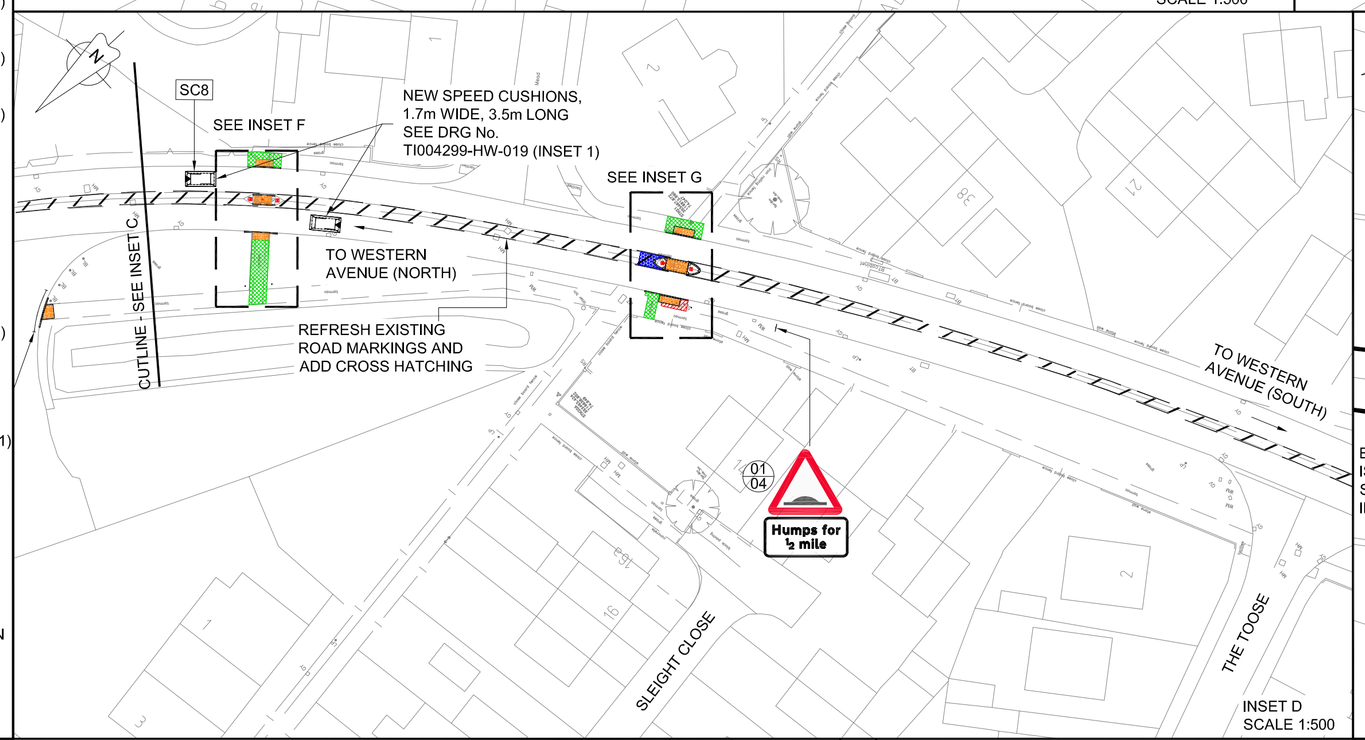

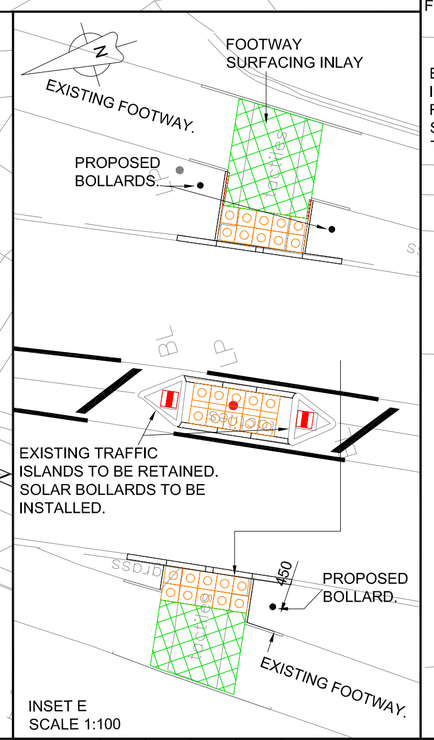

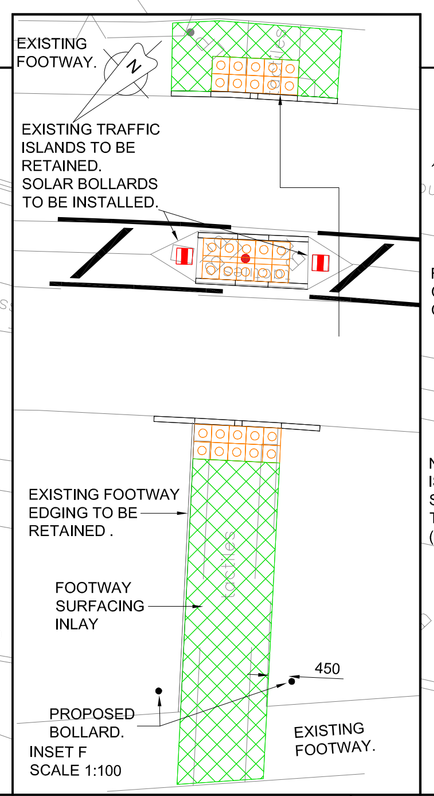

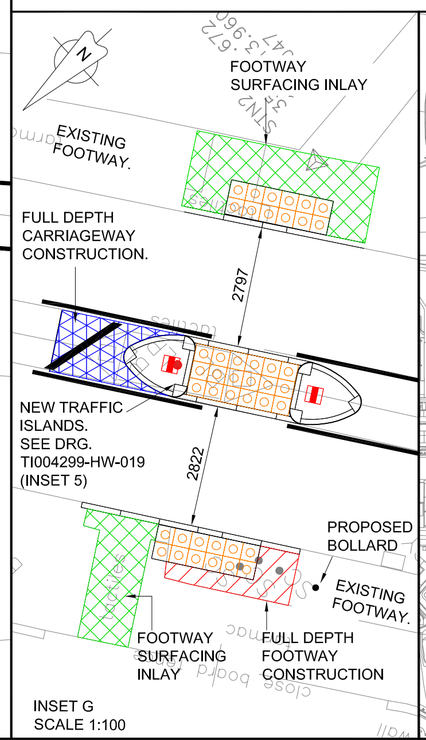

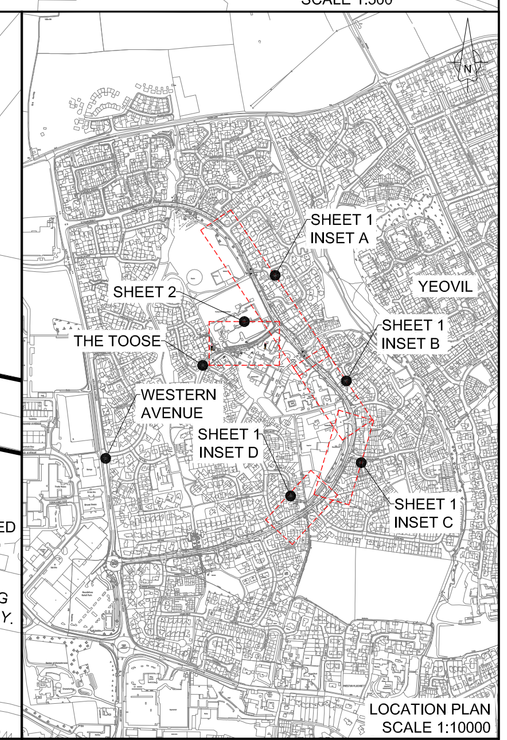

KEY

- PROPOSED HB2 KERB AT SPLITTER ISLAND.
- 100mm HIGH RAISED SPEED TABLE (SEE DRG TI004299-HW-019)
- FOOTWAY SURFACING (INLAY) (SEE DRG. TI004299-HW-018 FOR REQUIREMENTS)
- FOOTWAY CONSTRUCTION (SEE DRG. TI004299-HW-018 FOR REQUIREMENTS)
- CARRIAGEWAY CONSTRUCTION (SEE DRG. TI004299-HW-018 FOR REQUIREMENTS)
- HIGH FRICTION SURFACING BUFF COLOUR
- HIGH FRICTION SURFACING GREY COLOUR
- SPEED CUSHION 1.7m x 3.5m x 75mm.
- 1.2m WIDE TRAFFIC ISLAND (SEE DRG. TI004299-HW-015 FOR REQUIREMENTS)
- 400mm x 400mm BLISTER PAVING FLAGS (RED) TO BE RELAID OR NEW BLISTER PAVING WHERE INDICATED. (SEE DRG TI004299-HW-011)
- BLISTER PAVING FLAGS - BUFF TO BE RELAID OR NEW BLISTER PAVING. (SEE DRG TI004299-HW-011)
- NEW TRAPPED ROAD GULLY AND 150mmØ PIPE WITH D400 COVER AND FRAME.
- SOLAR ILLUMINATED BOLLARD. (SEE DRG TI004299-HW-019)
- 01/02 SIGN REFERENCE No. SIGN LOCATION No.

NOTES

1. PRELIMINARY TRAFFIC CALMING FEATURES DESIGNED ON TOPOGRAPHICAL SURVEY.
2. EXISTING CENTRE LINE HATCHING TO BE REFRESHED BETWEEN THE TOOSE AND LONG CLOSE. SEE DRAWING TI004299-HW-016 FOR DETAILS

© Crown Copyright and database right (2018). Ordnance Survey 100038382

0 10 Millimetres 100

Rev	Description	By	Date	Chk'd	Auth
A	VARIOUS AMENDMENTS - TRAFFIC ISLANDS REMOVED FROM DESIGN	EL	13/02/18	LK	EST
B	AMENDMENTS TO HFS AND ADDITION OF H-BARS FOLLOWING RSA2	EL	19/04/18	LK	EST
C	MINOR KEY ADJUSTMENTS. LOGO ADDED. CONSTRUCTION STATUS	AW	13/08/18	LK	EST
-	-	-	-	-	-
-	-	-	-	-	-
-	-	-	-	-	-
-	-	-	-	-	-
-	-	-	-	-	-
-	-	-	-	-	-

Somerset County Council ©
Traffic & Transport Development Group
County Hall
Taunton
Somerset
TA1 4DY
TEL: (0300) 123 2224
www.somerset.gov.uk

WINNER 2018

Client: SOMERSET COUNTY COUNCIL

Project: TRAFFIC CALMING STOURTON WAY & THE TOOSE YEOVIL

Title: GENERAL ARRANGEMENT SHEET 1 OF 2

File Name: TI004299-HW-010-011-Rev C_General Arrangement

Original Scale	Page Size	Drawn	Checked	Authorised	Status
AS SHOWN	A1	JTH/AW	LK	MJB	C
		Date 01/08/17	Date 18/01/18	Date 05/02/18	

Drawing Number: TI004299-HW-010 Rev C

Filepath: T:\ENGINEERING DESIGN TEAM\LTP Schemes 2016-17\TI004299 Stourton Way Traffic Calming\40 CAD\41 Working Drawings