N

PRESTON
C of E
PRIMARY SCHOOL.

Preston C of E Primary School

El Sub Sta

Grove
Dene

THE TOOSE

INSTALL NEW WAITING RESTRICTIONS
OVER EXTENTS SHOWN.
SEE DRAWING No. TI004299-HW-017
FOR FULL DETAILS.

CUTLINE - SEE SHEET 1 INSET A

INSTALL NEW WAITING RESTRICTIONS
OVER EXTENTS SHOWN.
SEE DRAWING No. TI004299-HW-017
FOR FULL DETAILS.

04
09
Humps

NEW PEDESTRIAN GUARDRAIL
SEE DRG No. TI004299-HW-018 (INSET G)

No stopping on entrance markings
05
13

INSTALL NEW GULLY WITH NEW
150mm Ø PIPE CONNECTION TO
EXISTING HIGHWAY DRAIN

RECONFIGURED
CYCLE PATH
MARKINGS.

NEW BUFF TACTILE PAVING SLABS.
SEE DRG TI004299-HW-018 (INSET G)

INSTALL NEW GULLY WITH
NEW 150mm Ø PIPE
CONNECTION TO
EXISTING HIGHWAY DRAIN

PROPOSED GULLY TO
PROPOSED GULLY
CONNECTION USING
150mmØ PIPE.

SCHOOL KEEP CLEAR

School
20
when
lights
show
03
06

STN13
353254.492
116994.367
90.899

STN16A
353263.850
116988.829
90.524

No stopping on entrance markings
05
10

NEW RAISED TABLE TO BE CONSTRUCTED
[6.0m (L), 5.5m (W) & 100mm (H)]
(SEE DRG. No. TI004299-HW-019 INSET 4.)

No stopping on entrance markings
05
11

INSTALL 4No. NEW BOLLARDS
(GLASDON NEOPOLITON DURAPOL, CONCRETED IN)
150mm BOLLARD IN WHITE WITH 150mm RED
RETROREFLECTIVE BAND OR SIMILAR APPROVED.
TO BE PLACED AT 1.2m CENTRES

Hump
50 yds
06
05

INSTALL NEW SCHOOL KEEP
CLEAR MARKINGS OVER EXTENTS
SHOWN.
SEE DRG. No. TI004299-HW-017
FOR DETAILS.

No stopping on entrance markings
05
12

Hump
50 yds
06
07

INSTALL NEW WAITING RESTRICTIONS TO
OVER EXTENTS SHOWN.
SEE DRG. No. TI004299-HW-017 FOR DETAILS.

STN105
353333.115
116993.814
89.725

School
20
when
lights
show
03
08

SCALE 1:200

KEY

- 100mm HIGH RAISED SPEED TABLE
  SEE DRG TI004299-HW-019
- EXCAVATE VERGE TO A DEPTH OF 225mm
  25mm AC6 DENSE SURF 160/220
  50mm AC20 DENSE BIN 160/220
  150mm 0/32mm SIZE TYPE 1
- BELLMOUTH / CARRIAGEWAY RESHAPE
  40mm AC14 CLOSE SURF 100/150
  VARYING THICKNESS AC20 REGULATING BINDER
- NEW BLISTER PAVING FLAGS - BUFF
  (400mm X 400mm)
- NEW TRAPPED ROAD GULLY AND 150mm Ø PIPE
  CONNECTION WITH D400 COVER AND FRAME
- 01/02 SIGN REFERENCE No.
  SIGN LOCATION No.

NOTES:

1. PRELIMINARY TRAFFIC CALMING FEATURES DESIGNED ON TOPOGRAPHICAL SURVEY.

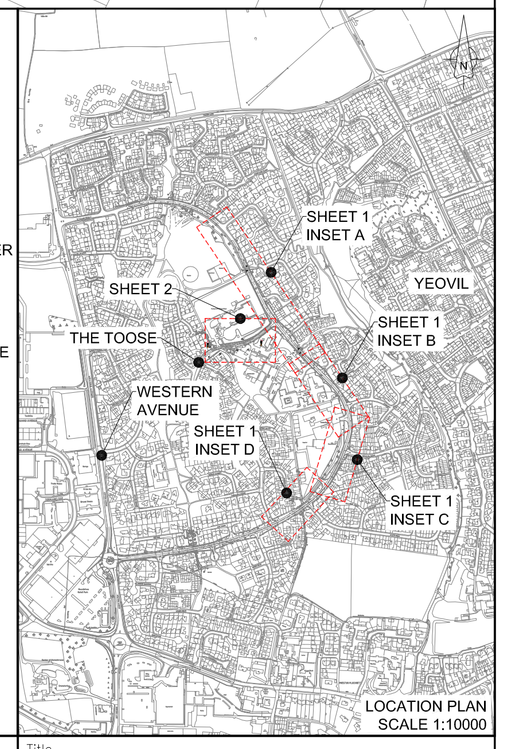

LOCATION PLAN
SCALE 1:10000

© Crown Copyright and database right (2018). Ordnance Survey 100038382

0 10 Millimetres 100

Rev	Description	By	Date	Chk'd	Auth
A	INCLUSION OF A ZEBRA CROSSING, MOVING DRAINAGE	EL	14/02/18	LK	EST
B	REVISED SIGNING, REMOVAL OF CROSSING & HFS FOLLOWING RSA2	EL	19/04/18	LK	EST
C	CARRIAGEWAY RESHAPE AREA EXTENDED. BELISHA B'CONS REMOVED.				
	SIGNS 05 ADDED. KEY AMENDED. LOGO ADDED. CONSTRUCTION STATUS.	AW	13/08/18	LK	EST
-	-	-	-	-	-
-	-	-	-	-	-
-	-	-	-	-	-
-	-	-	-	-	-
-	-	-	-	-	-

Somerset County Council ©
Traffic & Transport Development Group
County Hall
Taunton
Somerset
TA1 4DY

TEL: (0300) 123 2224
www.somerset.gov.uk

WINNER 2018

Client
SOMERSET
COUNTY
COUNCIL

Project
TRAFFIC CALMING
STOURTON WAY & THE TOOSE
YEOVIL

Title
GENERAL ARRANGEMENT
SHEET 2 OF 2

File Name: TI004299-HW-010-011-Rev C_General Arrangement

Original Scale	Page Size	Drawn	Checked	Authorised	Status
AS SHOWN	A1	KMB/AW	LK	MJB	C
		Date 01/08/17	Date 18/01/18	Date 05/02/18	

Drawing Number
TI004299-HW-011

Rev C

Filepath: T:\ENGINEERING DESIGN TEAM\LTP Schemes 2016-17\TI004299 Stourton Way Traffic Calming\40 CAD\41 Working Drawings