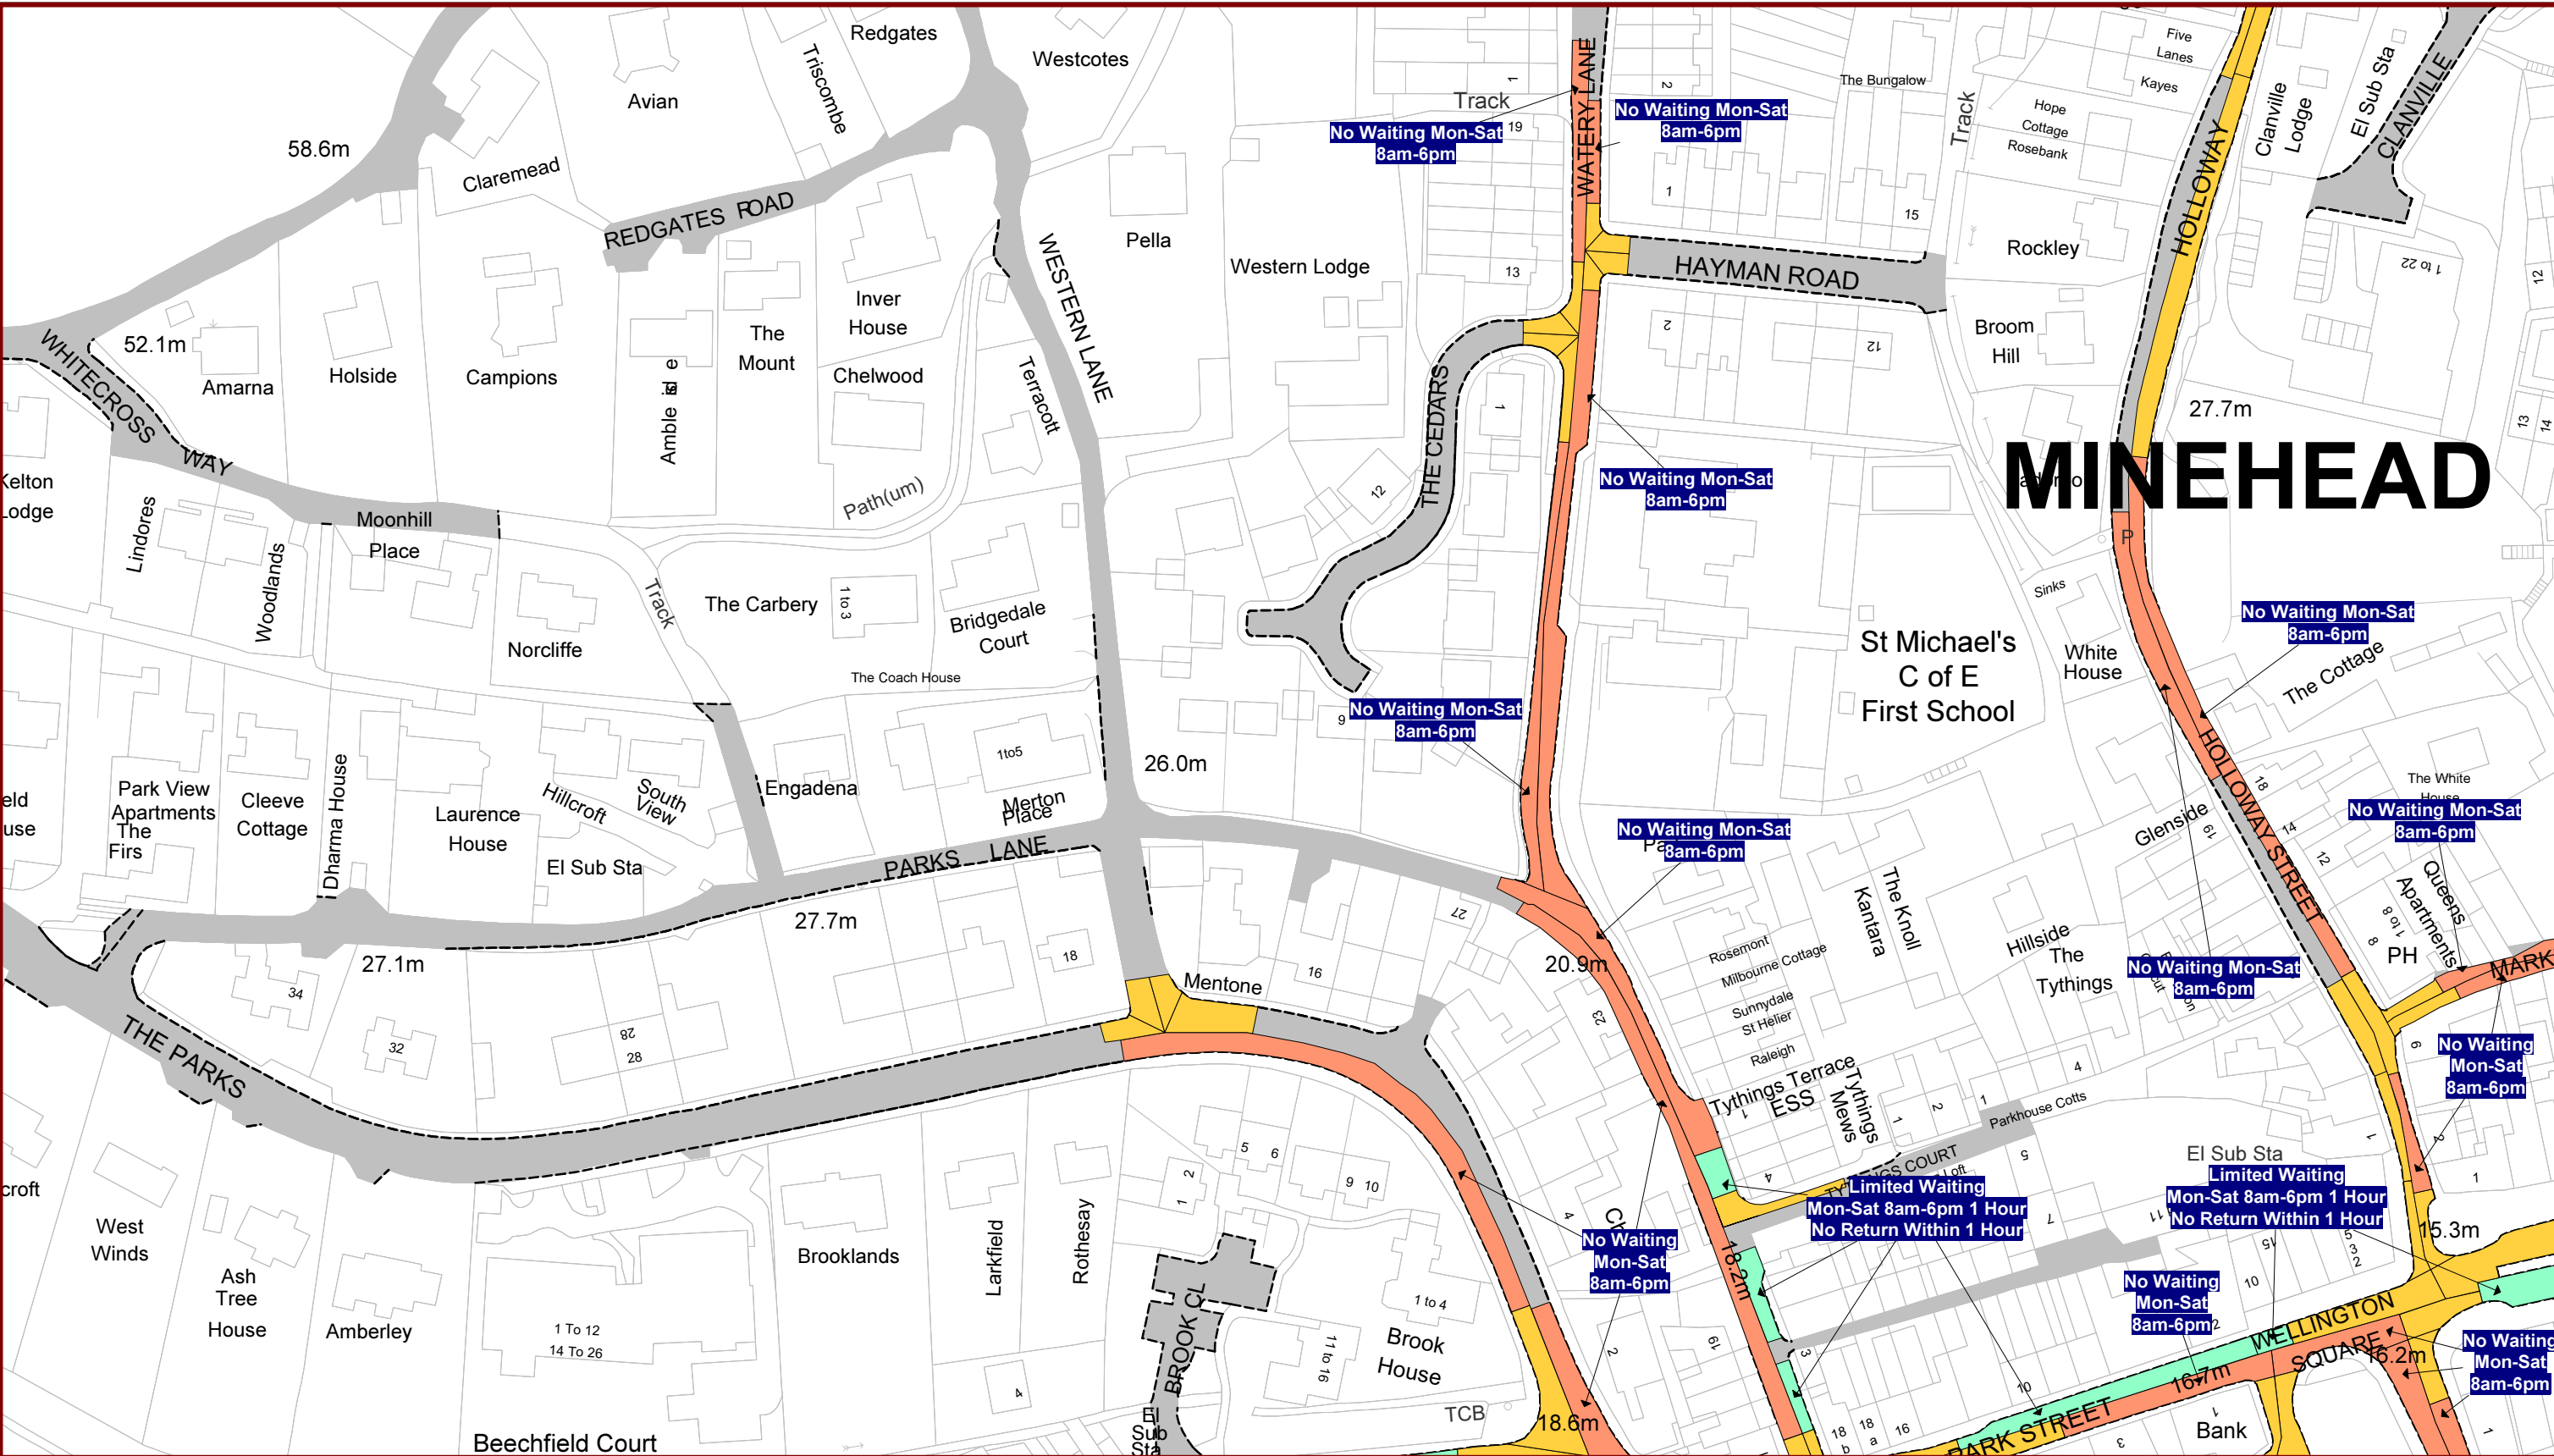




Somerset County Council
County Hall Taunton
Somerset TA1 4DY

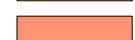
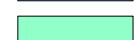
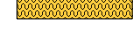
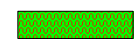
WWW.SOMERSET.GOV.UK



**THE COUNTY OF SOMERSET - PROHIBITION
AND RESTRICTION OF STOPPING, WAITING,
LOADING AND UNLOADING AND ON-STREET
PARKING - WEST SOMERSET ORDER 2012
(AMENDMENT NO.6) ORDER 2018**

This map is based upon Ordnance Survey material with the permission of Ordnance Survey on behalf of HMSO
Crown copyright and database right (2017). All rights reserved. Licence number 100038382.

Key to TRO Restriction Types

 No Waiting At Any Time	 Loading Only	 Multiple Restrictions
 No Waiting	 Limited Waiting	
 No Waiting At Any Time / No Loading At Any Time	 Disabled Badge Holders Only	
 No Waiting At Any Time / No Loading	 Payment Parking	
 No Waiting / No Loading	 Resident Permit Holders Only	
 No Stopping	 24 Hour Clearway	



SCALE	1 : 1250	at A3
DATE	12/10/2018	
MAP	Tile Ref: BK89	



Somerset County Council
County Hall Taunton
Somerset TA1 4DY

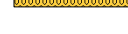
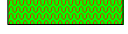
WWW.SOMERSET.GOV.UK



**THE COUNTY OF SOMERSET - PROHIBITION
AND RESTRICTION OF STOPPING, WAITING,
LOADING AND UNLOADING AND ON-STREET
PARKING - WEST SOMERSET ORDER 2012
(AMENDMENT NO.6) ORDER 2018**

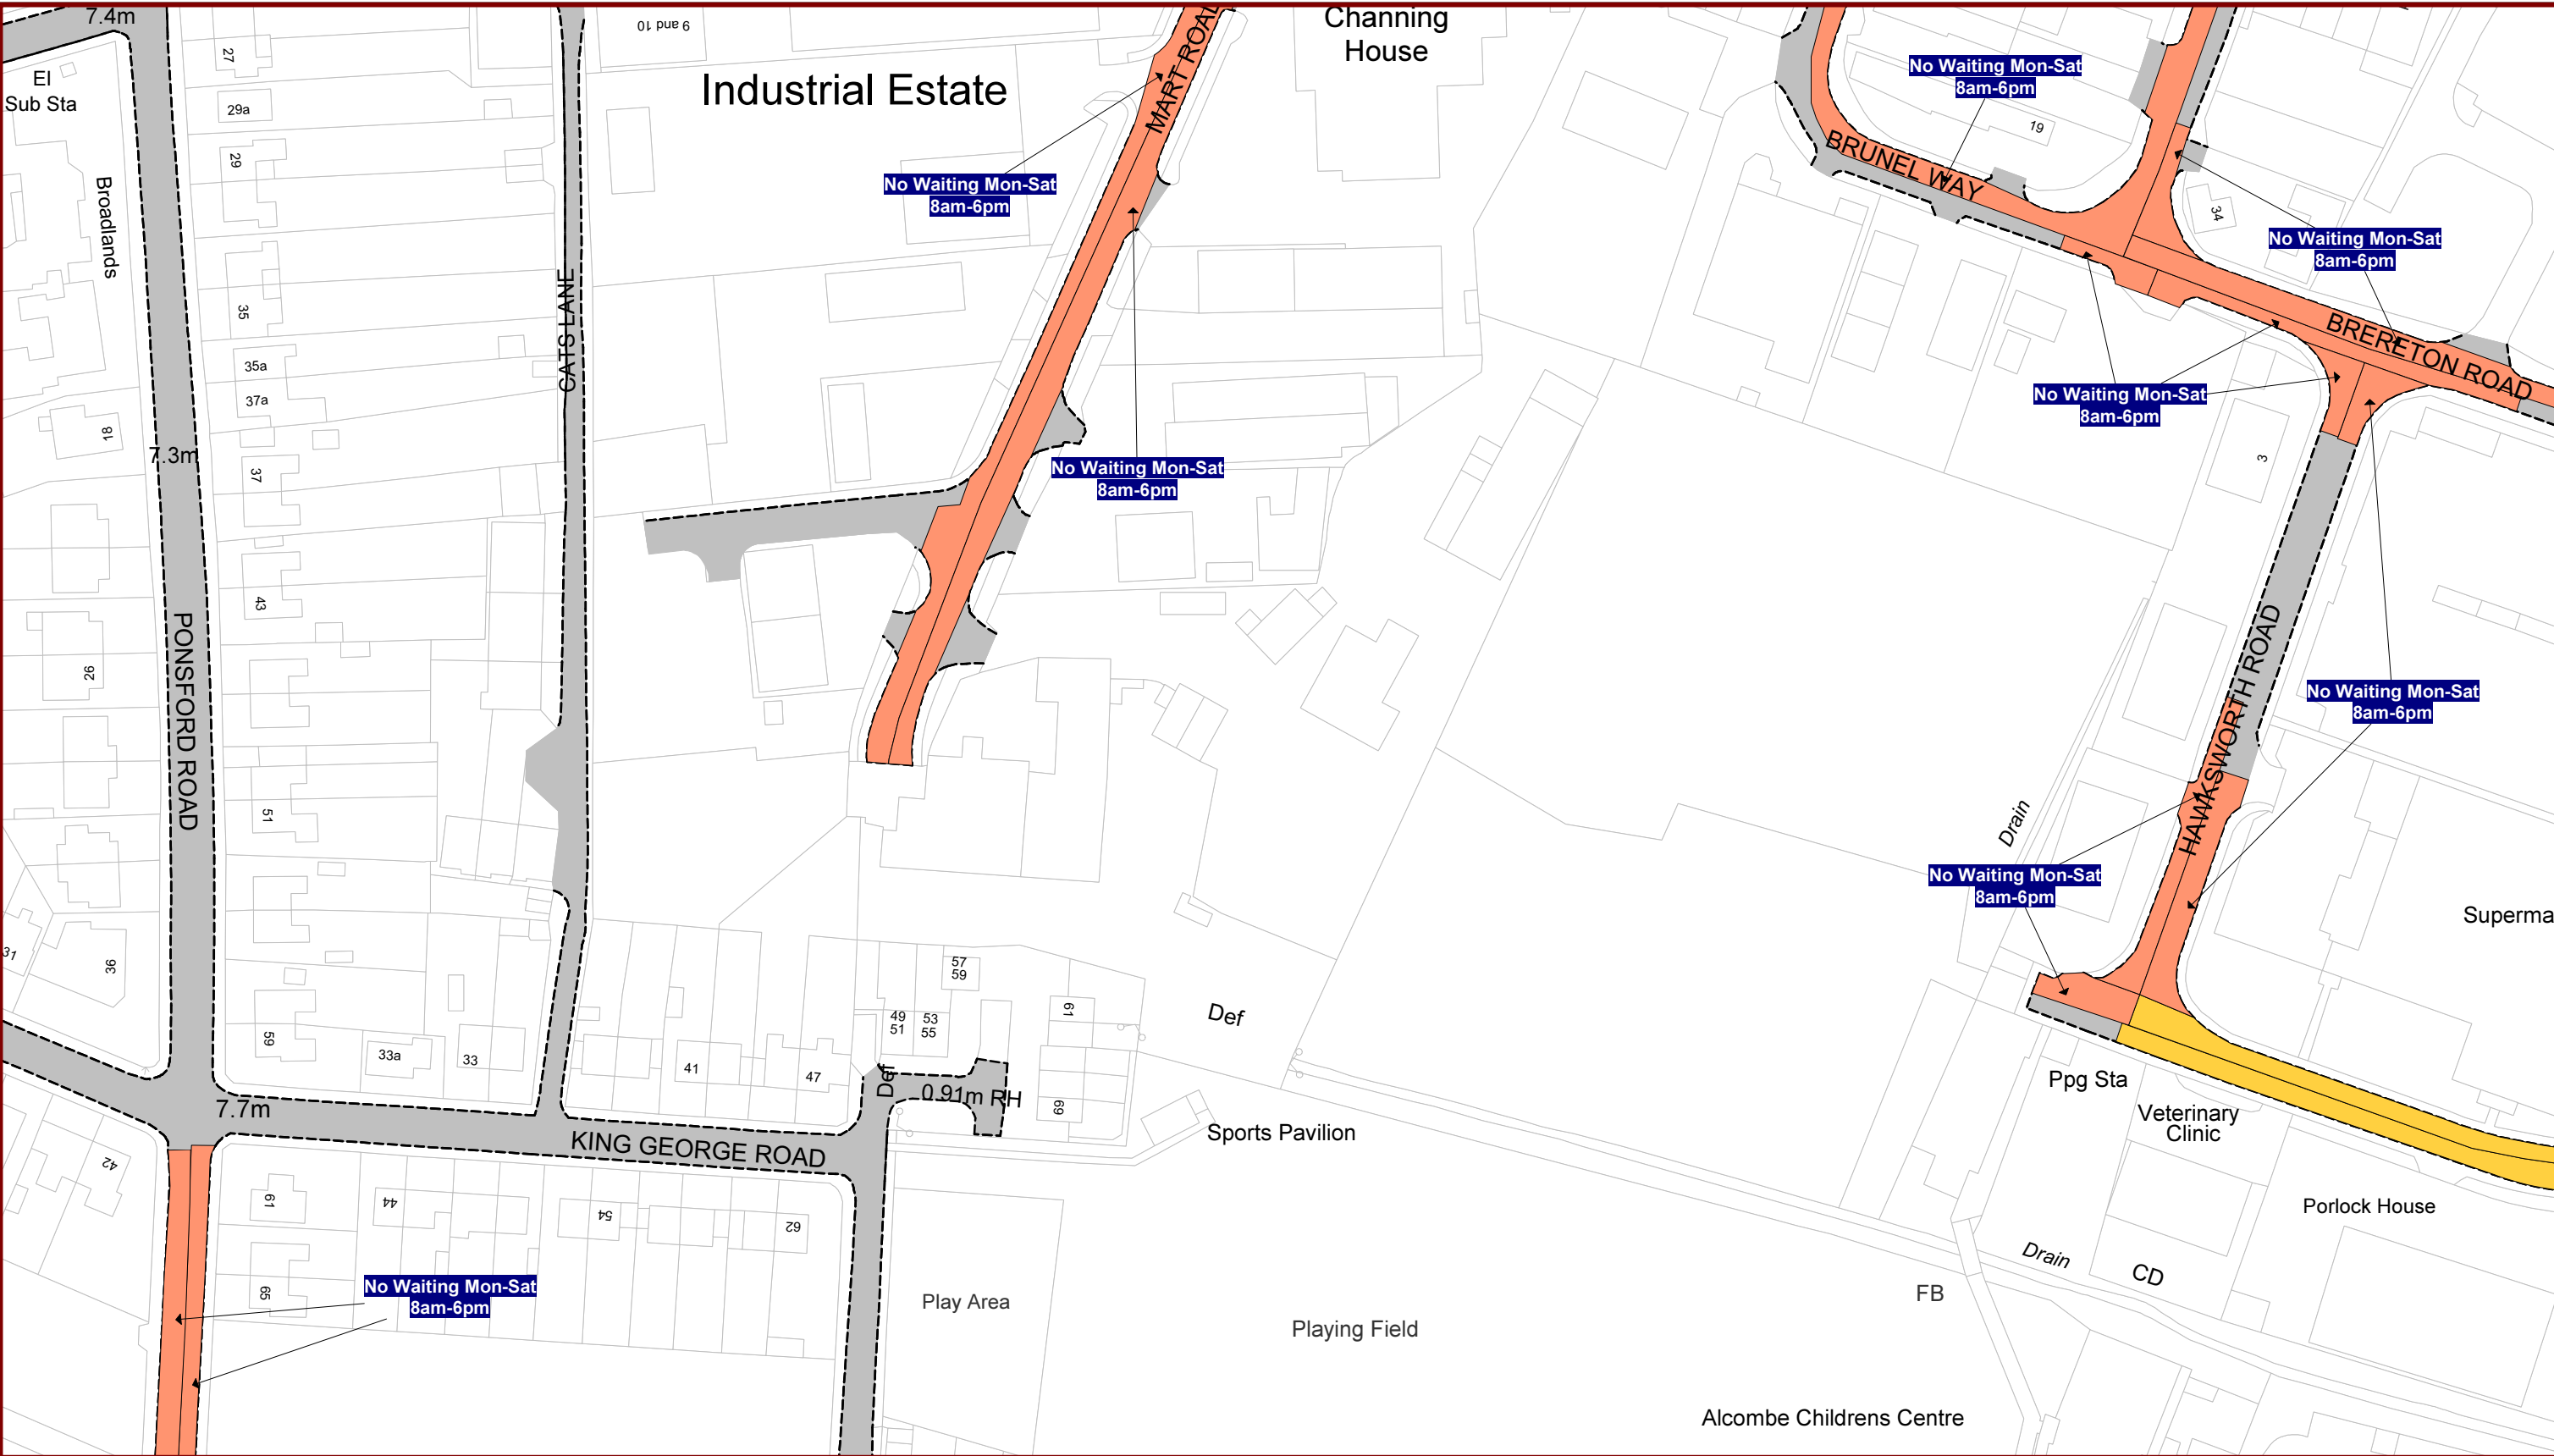
This map is based upon Ordnance Survey material with the permission of Ordnance Survey on behalf of HMSO
Crown copyright and database right (2017). All rights reserved. Licence number 100038382.

Key to TRO Restriction Types

	No Waiting At Any Time		Loading Only		Multiple Restrictions
	No Waiting		Limited Waiting		
	No Waiting At Any Time / No Loading At Any Time		Disabled Badge Holders Only		
	No Waiting At Any Time / No Loading		Payment Parking		
	No Waiting / No Loading		Resident Permit Holders Only		
	No Stopping		24 Hour Clearway		



SCALE	1 : 1250	at A3
DATE	12/10/2018	
MAP	Tile Ref: BL90	



Somerset County Council

County Hall Taunton

Somerset TA1 4DY

WWW.SOMERSET.GOV.UK

THE COUNTY OF SOMERSET - PROHIBITION AND RESTRICTION OF STOPPING, WAITING, LOADING AND UNLOADING AND ON-STREET PARKING - WEST SOMERSET ORDER 2012 (AMENDMENT NO.6) ORDER 2018

This map is based upon Ordnance Survey material with the permission of Ordnance Survey on behalf of HMSO Crown copyright and database right (2017). All rights reserved. Licence number 100038382.

Key to TRO Restriction Types

No Waiting At Any Time

No Waiting

No Waiting At Any Time / No Loading At Any Time

No Waiting At Any Time / No Loading

No Waiting / No Loading

No Stopping

Loading Only

Limited Waiting

Disabled Badge Holders Only

Payment Parking

Resident Permit Holders Only

24 Hour Clearway

Multiple Restrictions

N

SCALE

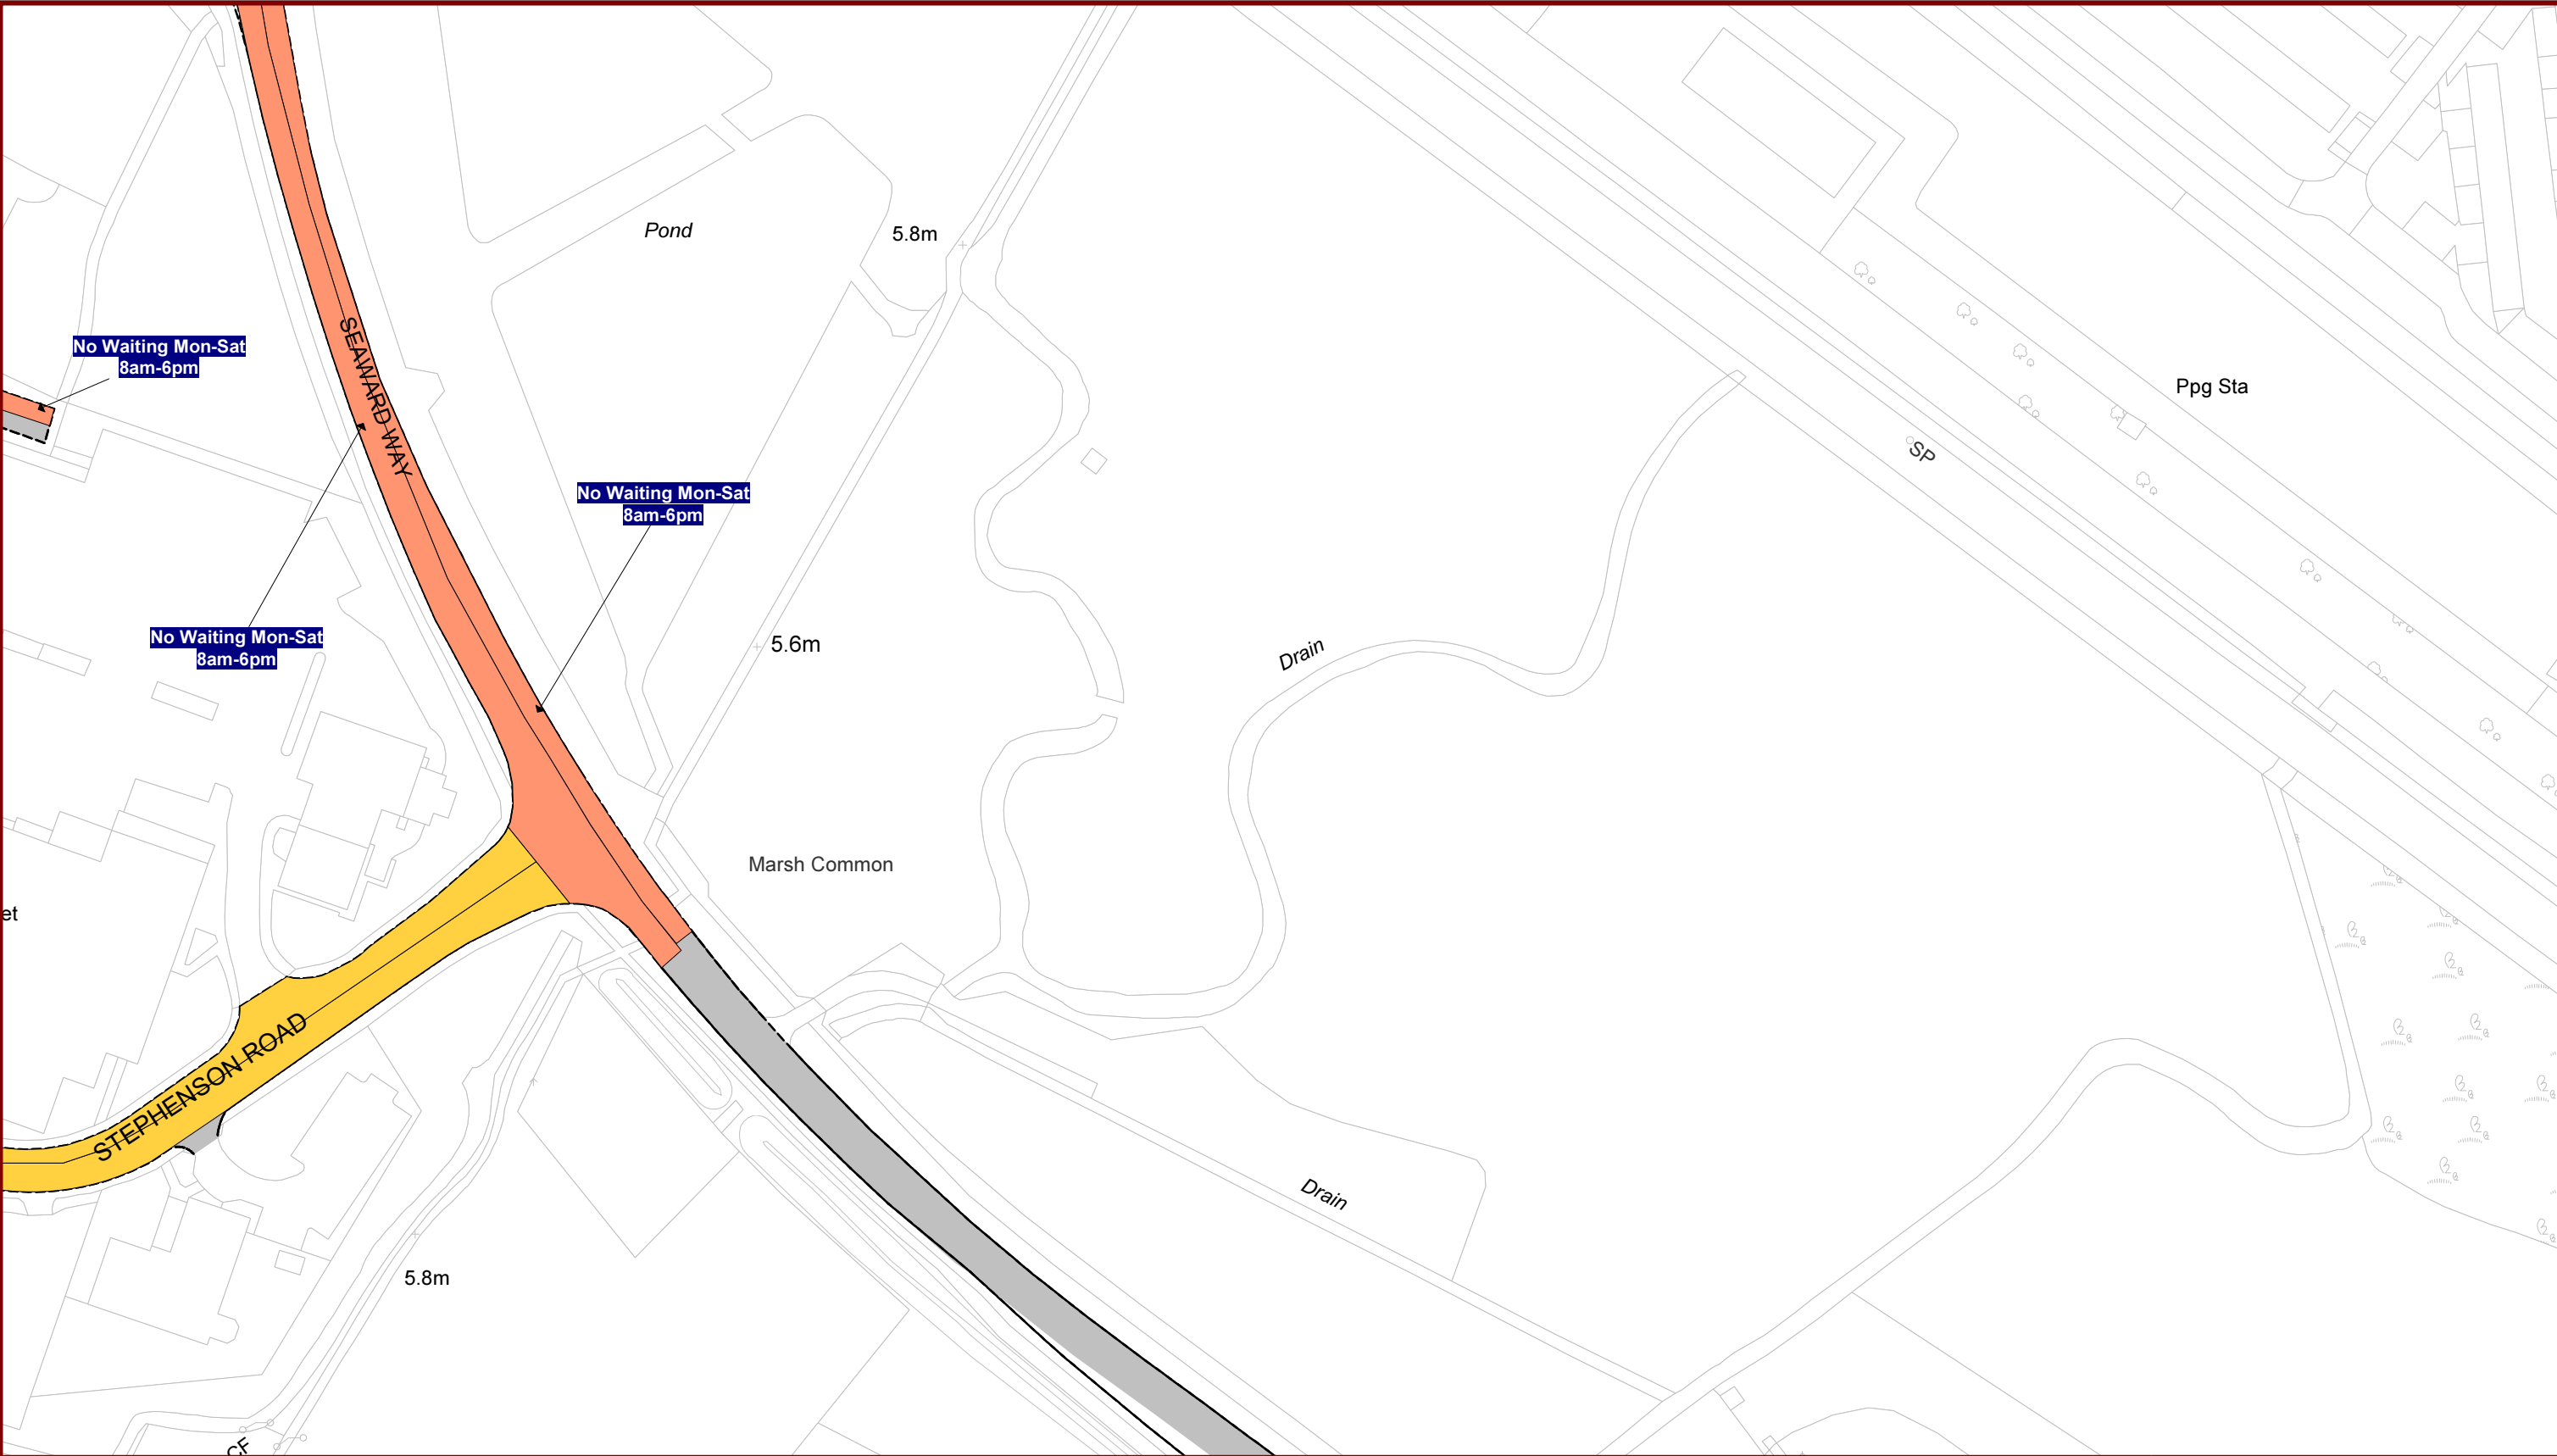
1 : 1250 at A3

DATE

12/10/2018

MAP

Tile Ref: BM91



Somerset County Council

County Hall Taunton

Somerset TA1 4DY

WWW.SOMERSET.GOV.UK



THE COUNTY OF SOMERSET - PROHIBITION
AND RESTRICTION OF STOPPING, WAITING,
LOADING AND UNLOADING AND ON-STREET
PARKING - WEST SOMERSET ORDER 2012
(AMENDMENT NO.6) ORDER 2018

This map is based upon Ordnance Survey material with the permission of Ordnance Survey on behalf of HMSO
Crown copyright and database right (2017). All rights reserved. Licence number 100038382.

Key to TRO Restriction Types

No Waiting At Any Time

No Waiting

No Waiting At Any Time /
No Loading At Any Time

No Waiting At Any Time /
No Loading

No Waiting / No Loading

No Stopping

Loading Only

Limited Waiting

Disabled Badge
Holders Only

Payment Parking

Resident Permit
Holders Only

24 Hour Clearway

Multiple Restrictions

N



SCALE

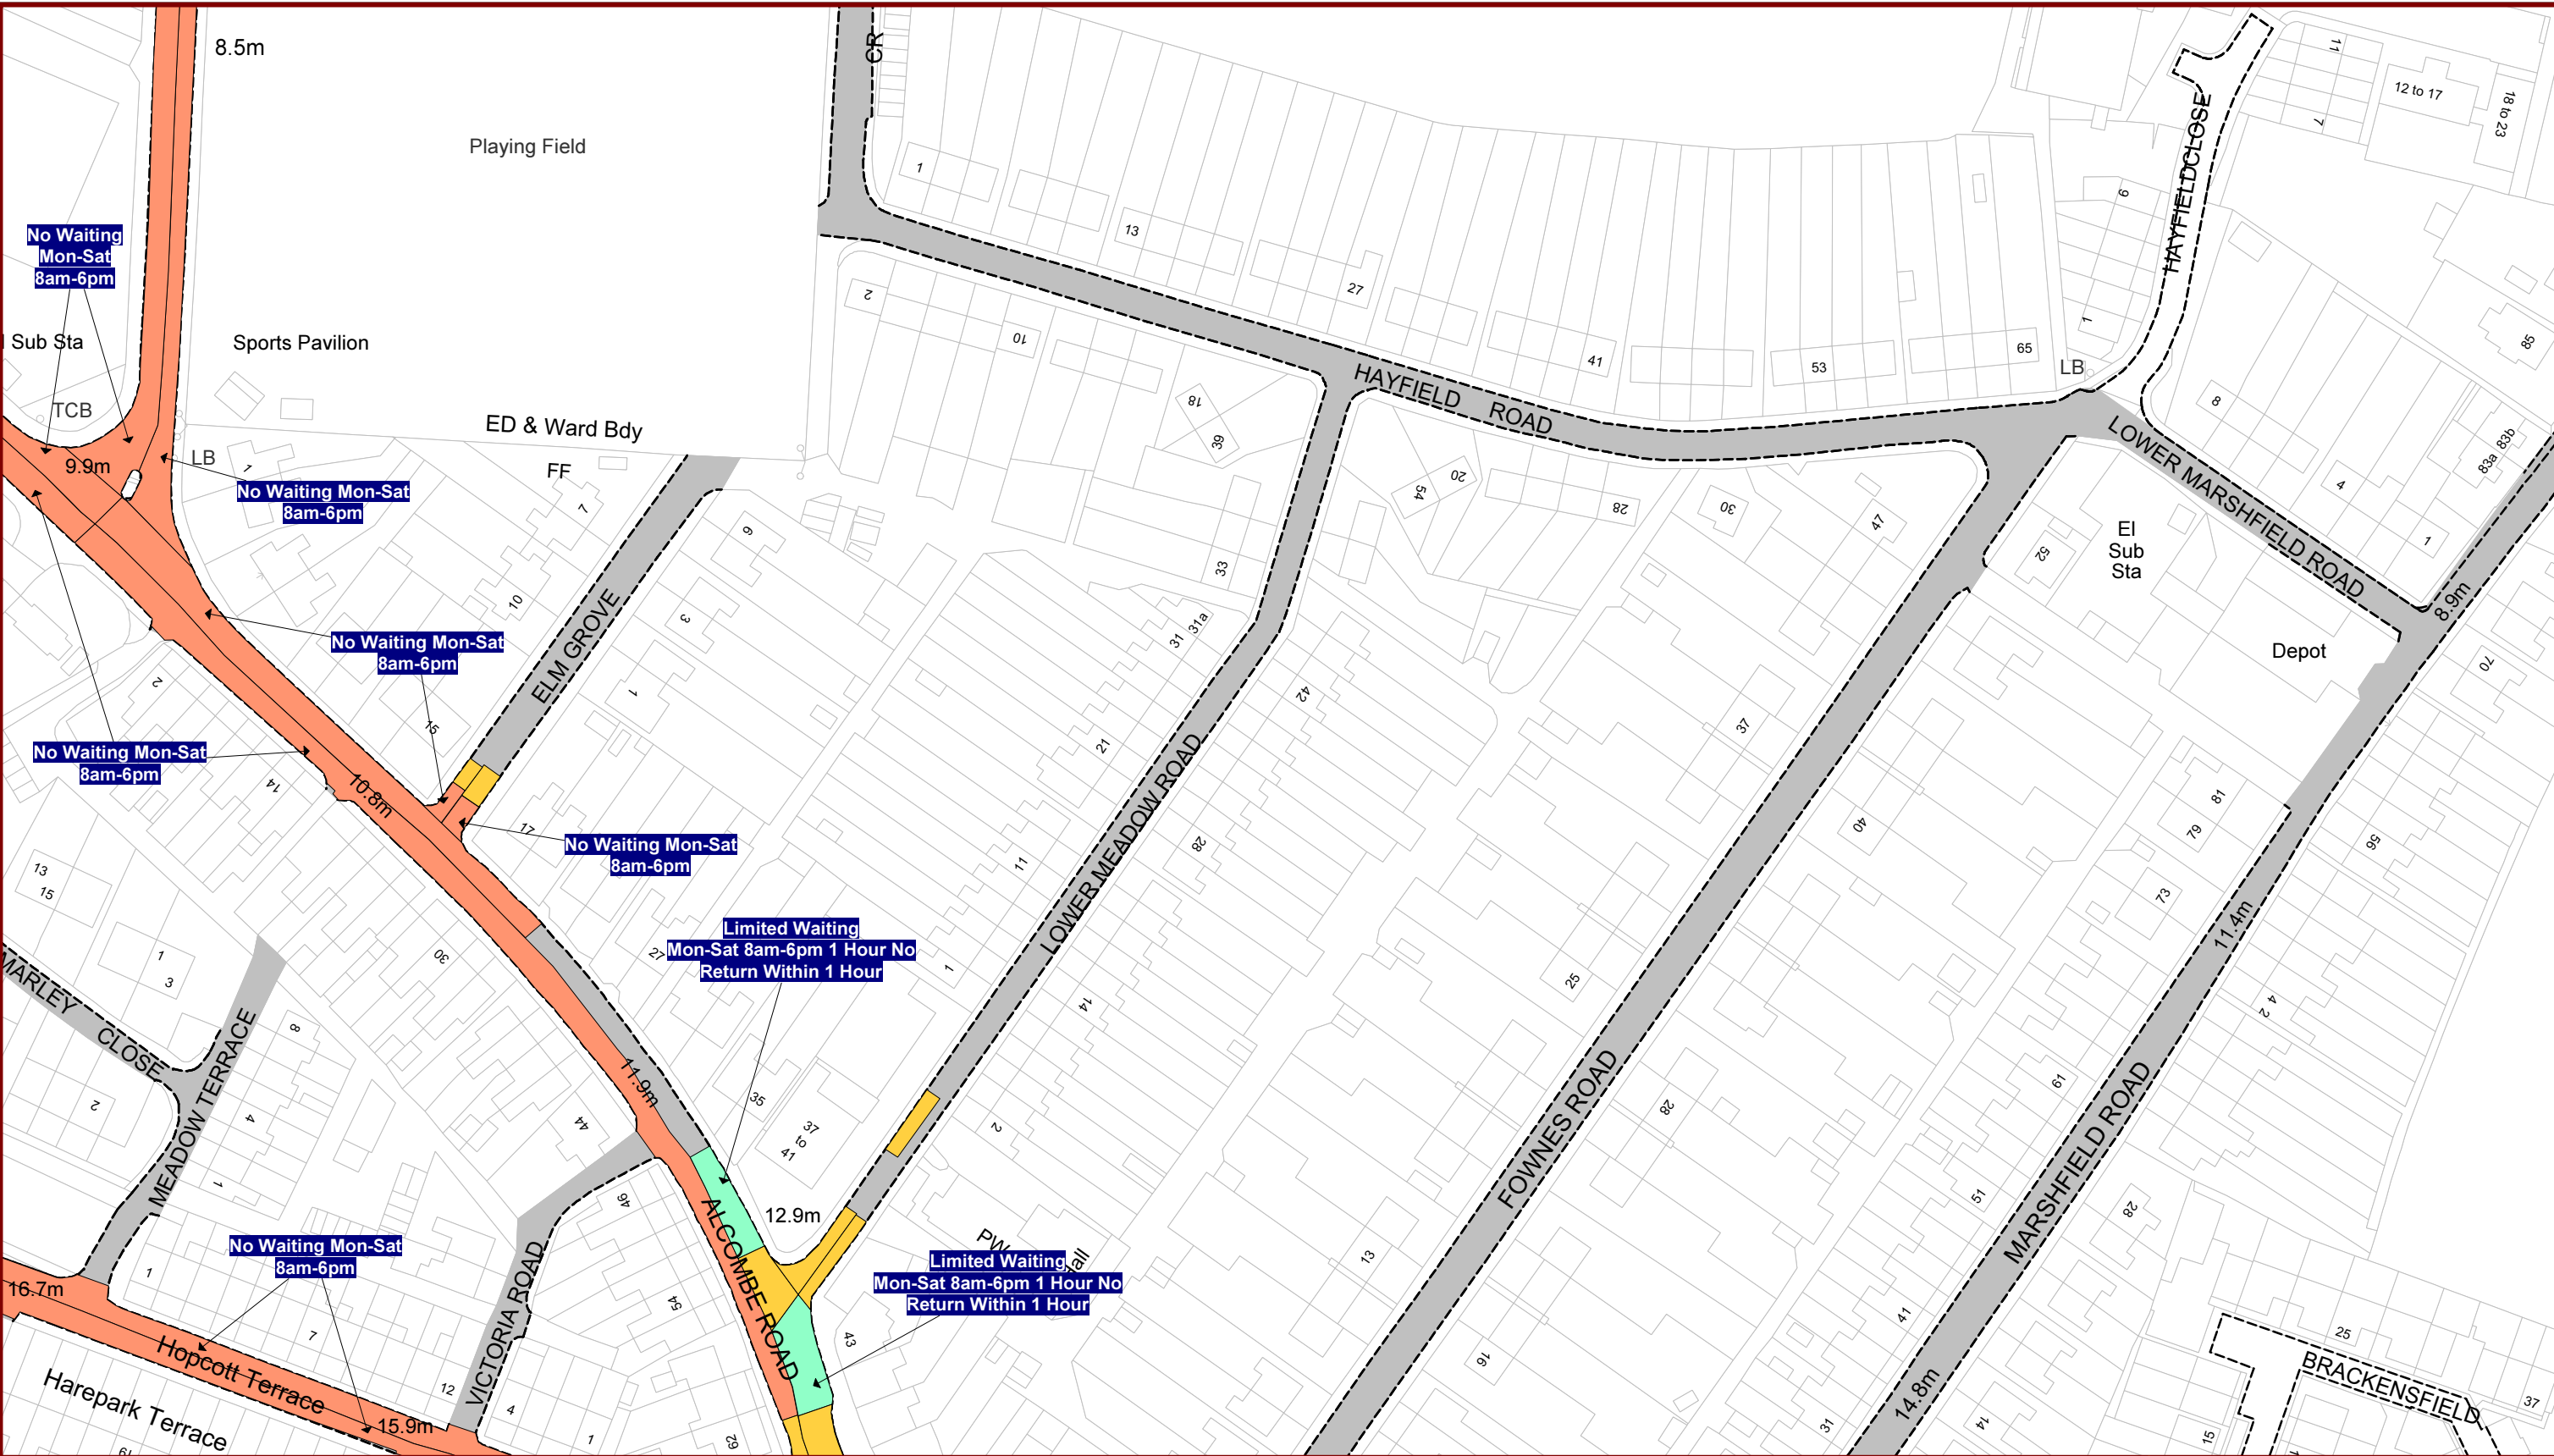
1 : 1250 at A3

DATE

12/10/2018

MAP

Tile Ref: BM92



Somerset County Council
County Hall Taunton
Somerset TA1 4DY

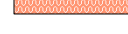
WWW.SOMERSET.GOV.UK



**THE COUNTY OF SOMERSET - PROHIBITION
AND RESTRICTION OF STOPPING, WAITING,
LOADING AND UNLOADING AND ON-STREET
PARKING - WEST SOMERSET ORDER 2012
(AMENDMENT NO.6) ORDER 2018**

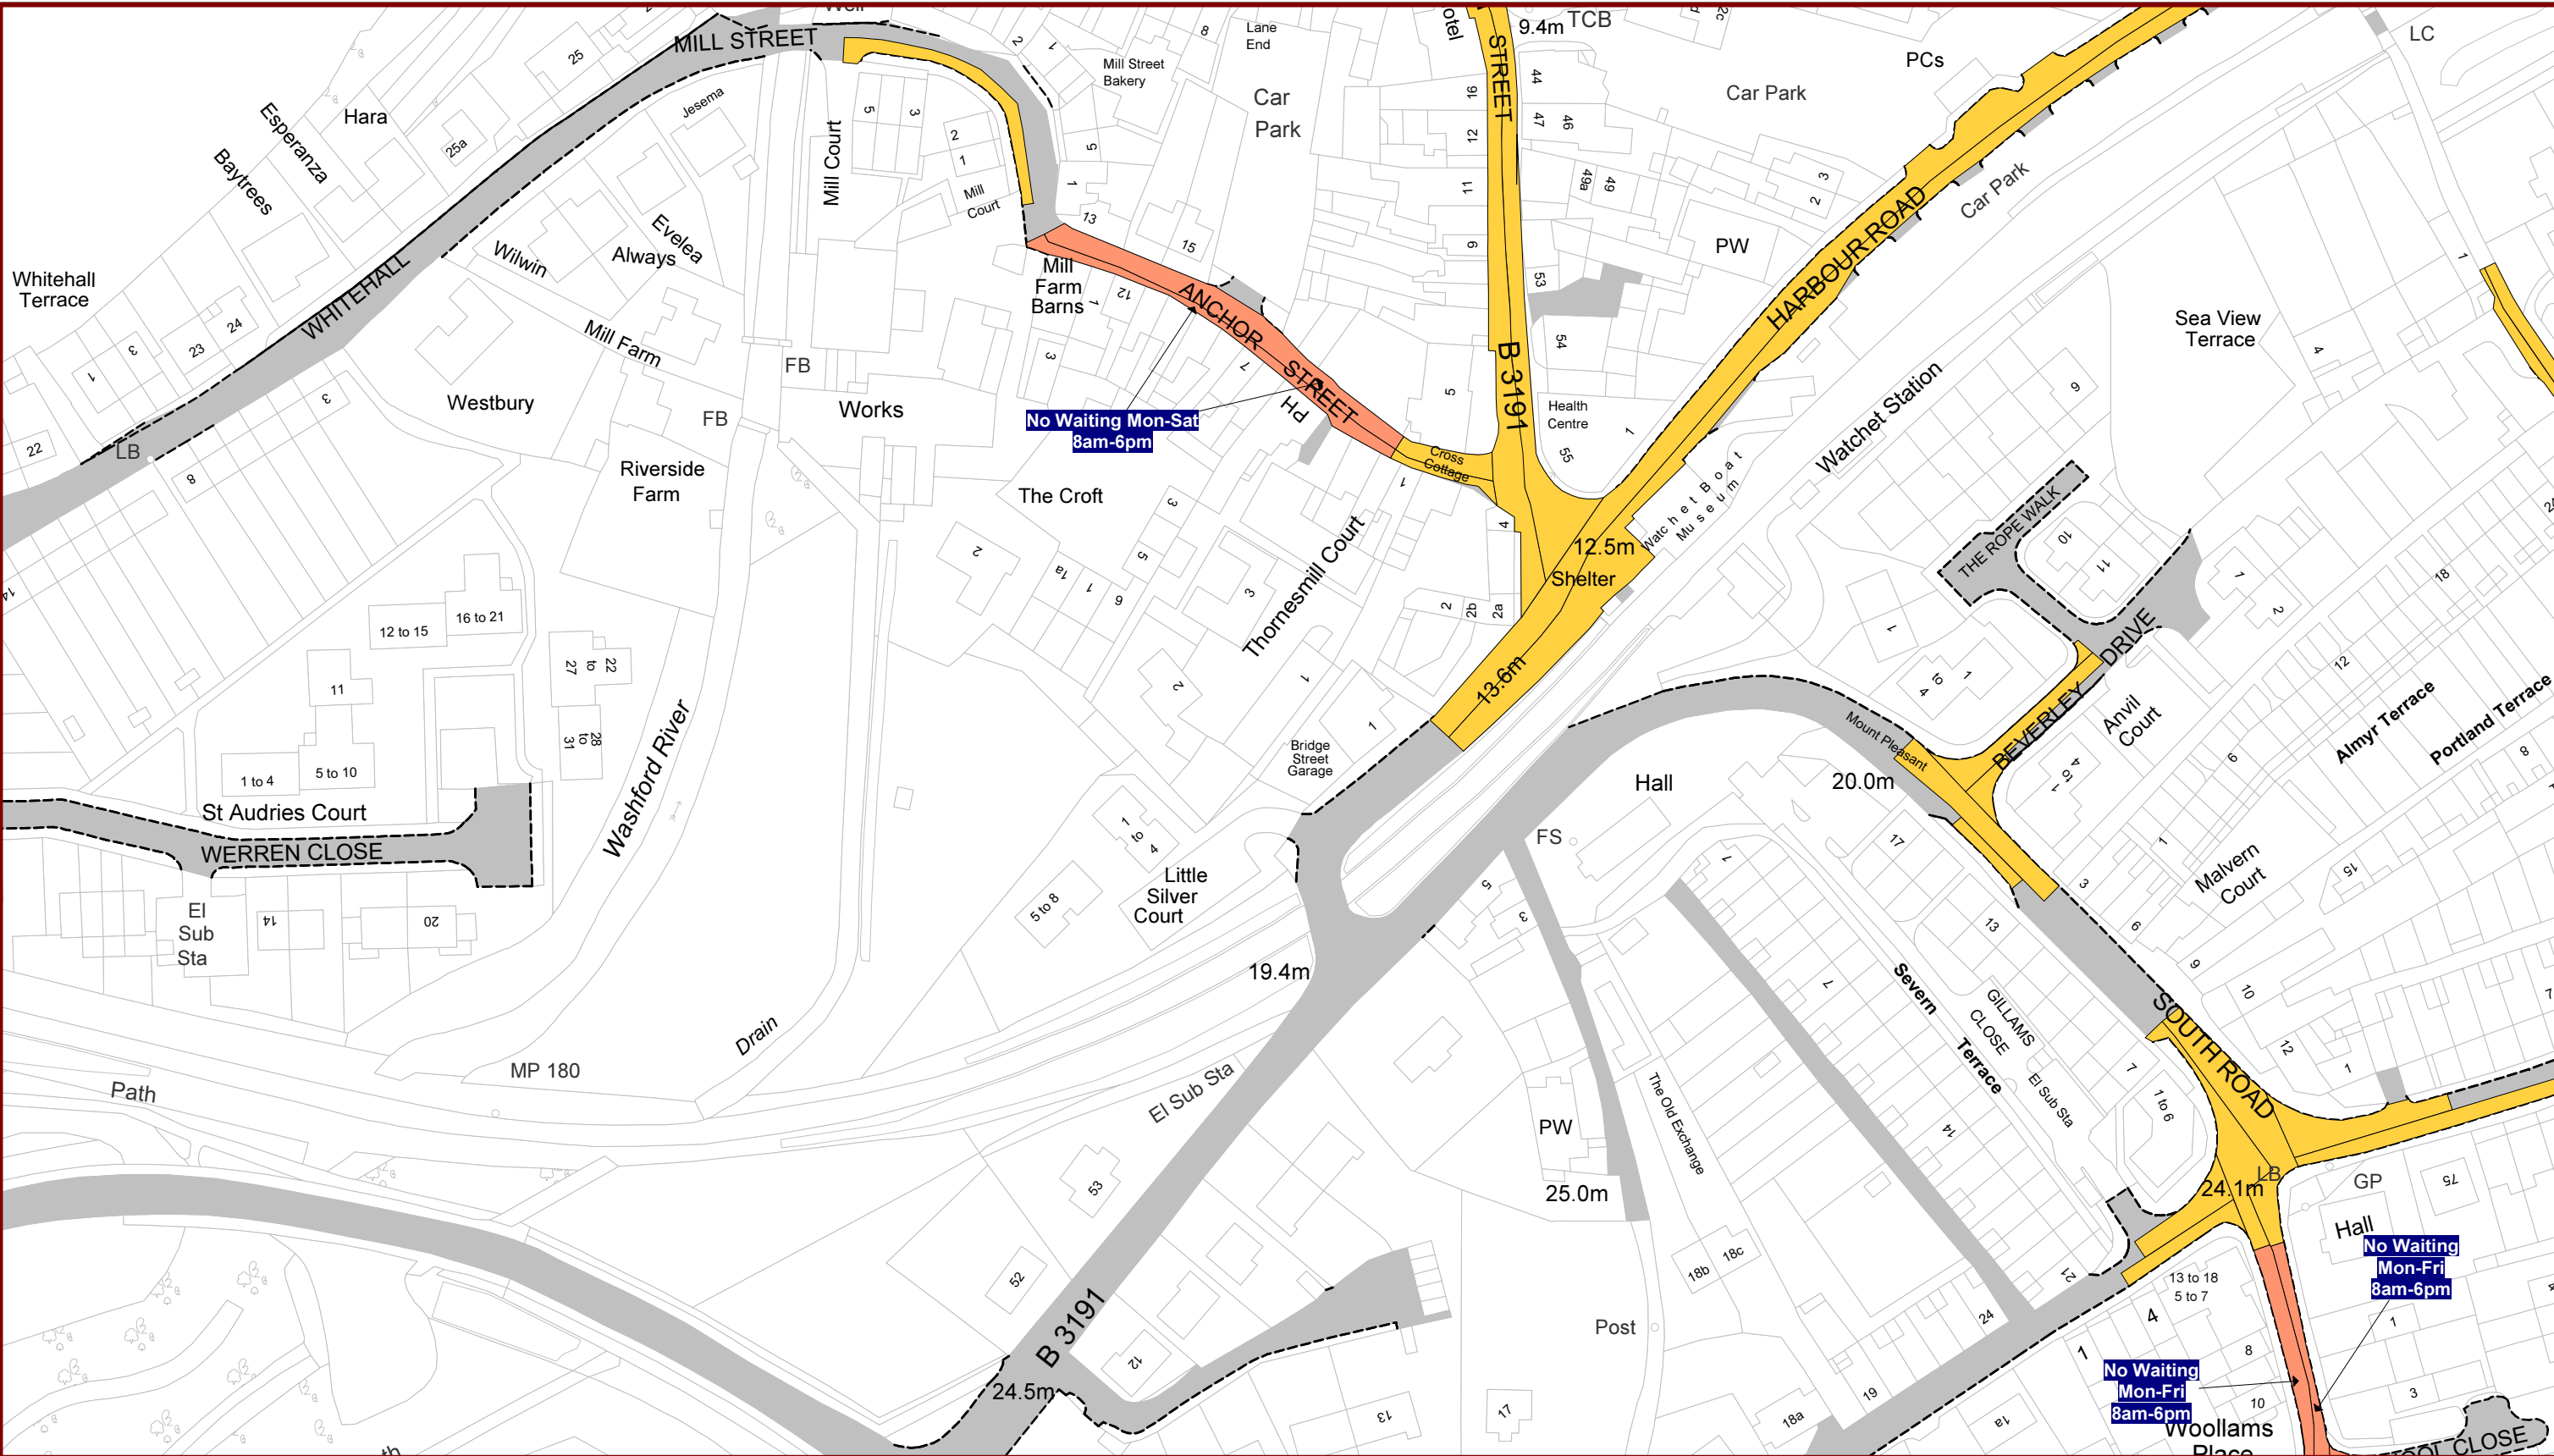
This map is based upon Ordnance Survey material with the permission of Ordnance Survey on behalf of HMSO Crown copyright and database right (2017). All rights reserved. Licence number 100038382.

Key to TRO Restriction Types

	No Waiting At Any Time		Loading Only		Multiple Restrictions
	No Waiting		Limited Waiting		
	No Waiting At Any Time / No Loading At Any Time		Disabled Badge Holders Only		
	No Waiting At Any Time / No Loading		Payment Parking		
	No Waiting / No Loading		Resident Permit Holders Only		
	No Stopping		24 Hour Clearway		



SCALE	1 : 1250	at A3
DATE	12/10/2018	
MAP	Tile Ref: BN91	



Somerset County Council
County Hall Taunton
Somerset TA1 4DY

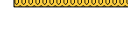
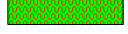
WWW.SOMERSET.GOV.UK



**THE COUNTY OF SOMERSET - PROHIBITION
AND RESTRICTION OF STOPPING, WAITING,
LOADING AND UNLOADING AND ON-STREET
PARKING - WEST SOMERSET ORDER 2012
(AMENDMENT NO.6) ORDER 2018**

This map is based upon Ordnance Survey material with the permission of Ordnance Survey on behalf of HMSO
Crown copyright and database right (2017). All rights reserved. Licence number 100038382.

Key to TRO Restriction Types

	No Waiting At Any Time		Loading Only		Multiple Restrictions
	No Waiting		Limited Waiting		
	No Waiting At Any Time / No Loading At Any Time		Disabled Badge Holders Only		
	No Waiting At Any Time / No Loading		Payment Parking		
	No Waiting / No Loading		Resident Permit Holders Only		
	No Stopping		24 Hour Clearway		



SCALE	1 : 1250	at A3
DATE	12/10/2018	
MAP	Tile Ref: BV110	



Knights Templar
C of E/
Methodist
Community VA
First School

Somerset County Council
County Hall Taunton
Somerset TA1 4DY

WWW.SOMERSET.GOV.UK

**THE COUNTY OF SOMERSET - PROHIBITION
AND RESTRICTION OF STOPPING, WAITING,
LOADING AND UNLOADING AND ON-STREET
PARKING - WEST SOMERSET ORDER 2012
(AMENDMENT NO.6) ORDER 2018**

This map is based upon Ordnance Survey material with the permission of Ordnance Survey on behalf of HMSO
Crown copyright and database right (2017). All rights reserved. Licence number 100038382.

Key to TRO Restriction Types

No Waiting At Any Time	Loading Only	Multiple Restrictions
No Waiting	Limited Waiting	
No Waiting At Any Time / No Loading At Any Time	Disabled Badge Holders Only	
No Waiting At Any Time / No Loading	Payment Parking	
No Waiting / No Loading	Resident Permit Holders Only	
No Stopping	24 Hour Clearway	

SCALE	1 : 1250 at A3
DATE	12/10/2018
MAP	Tile Ref: BW111



Somerset County Council
County Hall Taunton
Somerset TA1 4DY

WWW.SOMERSET.GOV.UK



**THE COUNTY OF SOMERSET - PROHIBITION
AND RESTRICTION OF STOPPING, WAITING,
LOADING AND UNLOADING AND ON-STREET
PARKING - WEST SOMERSET ORDER 2012
(AMENDMENT NO.6) ORDER 2018**

This map is based upon Ordnance Survey material with the permission of Ordnance Survey on behalf of HMSO. Crown copyright and database right (2017). All rights reserved. Licence number 100038382.

Key to TRO Restriction Types

	No Waiting At Any Time		Loading Only		Multiple Restrictions
	No Waiting		Limited Waiting		
	No Waiting At Any Time / No Loading At Any Time		Disabled Badge Holders Only		
	No Waiting At Any Time / No Loading		Payment Parking		
	No Waiting / No Loading		Resident Permit Holders Only		
	No Stopping		24 Hour Clearway		



SCALE	1 : 1250 at A3
DATE	12/10/2018
MAP	Tile Ref: BX111



Somerset County Council
County Hall Taunton
Somerset TA1 4DY

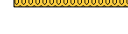
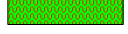
WWW.SOMERSET.GOV.UK



**THE COUNTY OF SOMERSET - PROHIBITION
AND RESTRICTION OF STOPPING, WAITING,
LOADING AND UNLOADING AND ON-STREET
PARKING - WEST SOMERSET ORDER 2012
(AMENDMENT NO.6) ORDER 2018**

This map is based upon Ordnance Survey material with the permission of Ordnance Survey on behalf of HMSO
Crown copyright and database right (2017). All rights reserved. Licence number 100038382.

Key to TRO Restriction Types

 No Waiting At Any Time	 Loading Only	 Multiple Restrictions
 No Waiting	 Limited Waiting	
 No Waiting At Any Time / No Loading At Any Time	 Disabled Badge Holders Only	
 No Waiting At Any Time / No Loading	 Payment Parking	
 No Waiting / No Loading	 Resident Permit Holders Only	
 No Stopping	 24 Hour Clearway	



SCALE	1 : 1250 at A3
DATE	12/10/2018
MAP	Tile Ref: CB112



Somerset County Council
County Hall Taunton
Somerset TA1 4DY

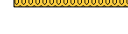
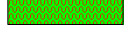
WWW.SOMERSET.GOV.UK



**THE COUNTY OF SOMERSET - PROHIBITION
AND RESTRICTION OF STOPPING, WAITING,
LOADING AND UNLOADING AND ON-STREET
PARKING - WEST SOMERSET ORDER 2012
(AMENDMENT NO.6) ORDER 2018**

This map is based upon Ordnance Survey material with the permission of Ordnance Survey on behalf of HMSO
Crown copyright and database right (2017). All rights reserved. Licence number 100038382.

Key to TRO Restriction Types

 No Waiting At Any Time	 Loading Only	 Multiple Restrictions
 No Waiting	 Limited Waiting	
 No Waiting At Any Time / No Loading At Any Time	 Disabled Badge Holders Only	
 No Waiting At Any Time / No Loading	 Payment Parking	
 No Waiting / No Loading	 Resident Permit Holders Only	
 No Stopping	 24 Hour Clearway	



SCALE	1 : 1250 at A3
DATE	12/10/2018
MAP	Tile Ref: DW79