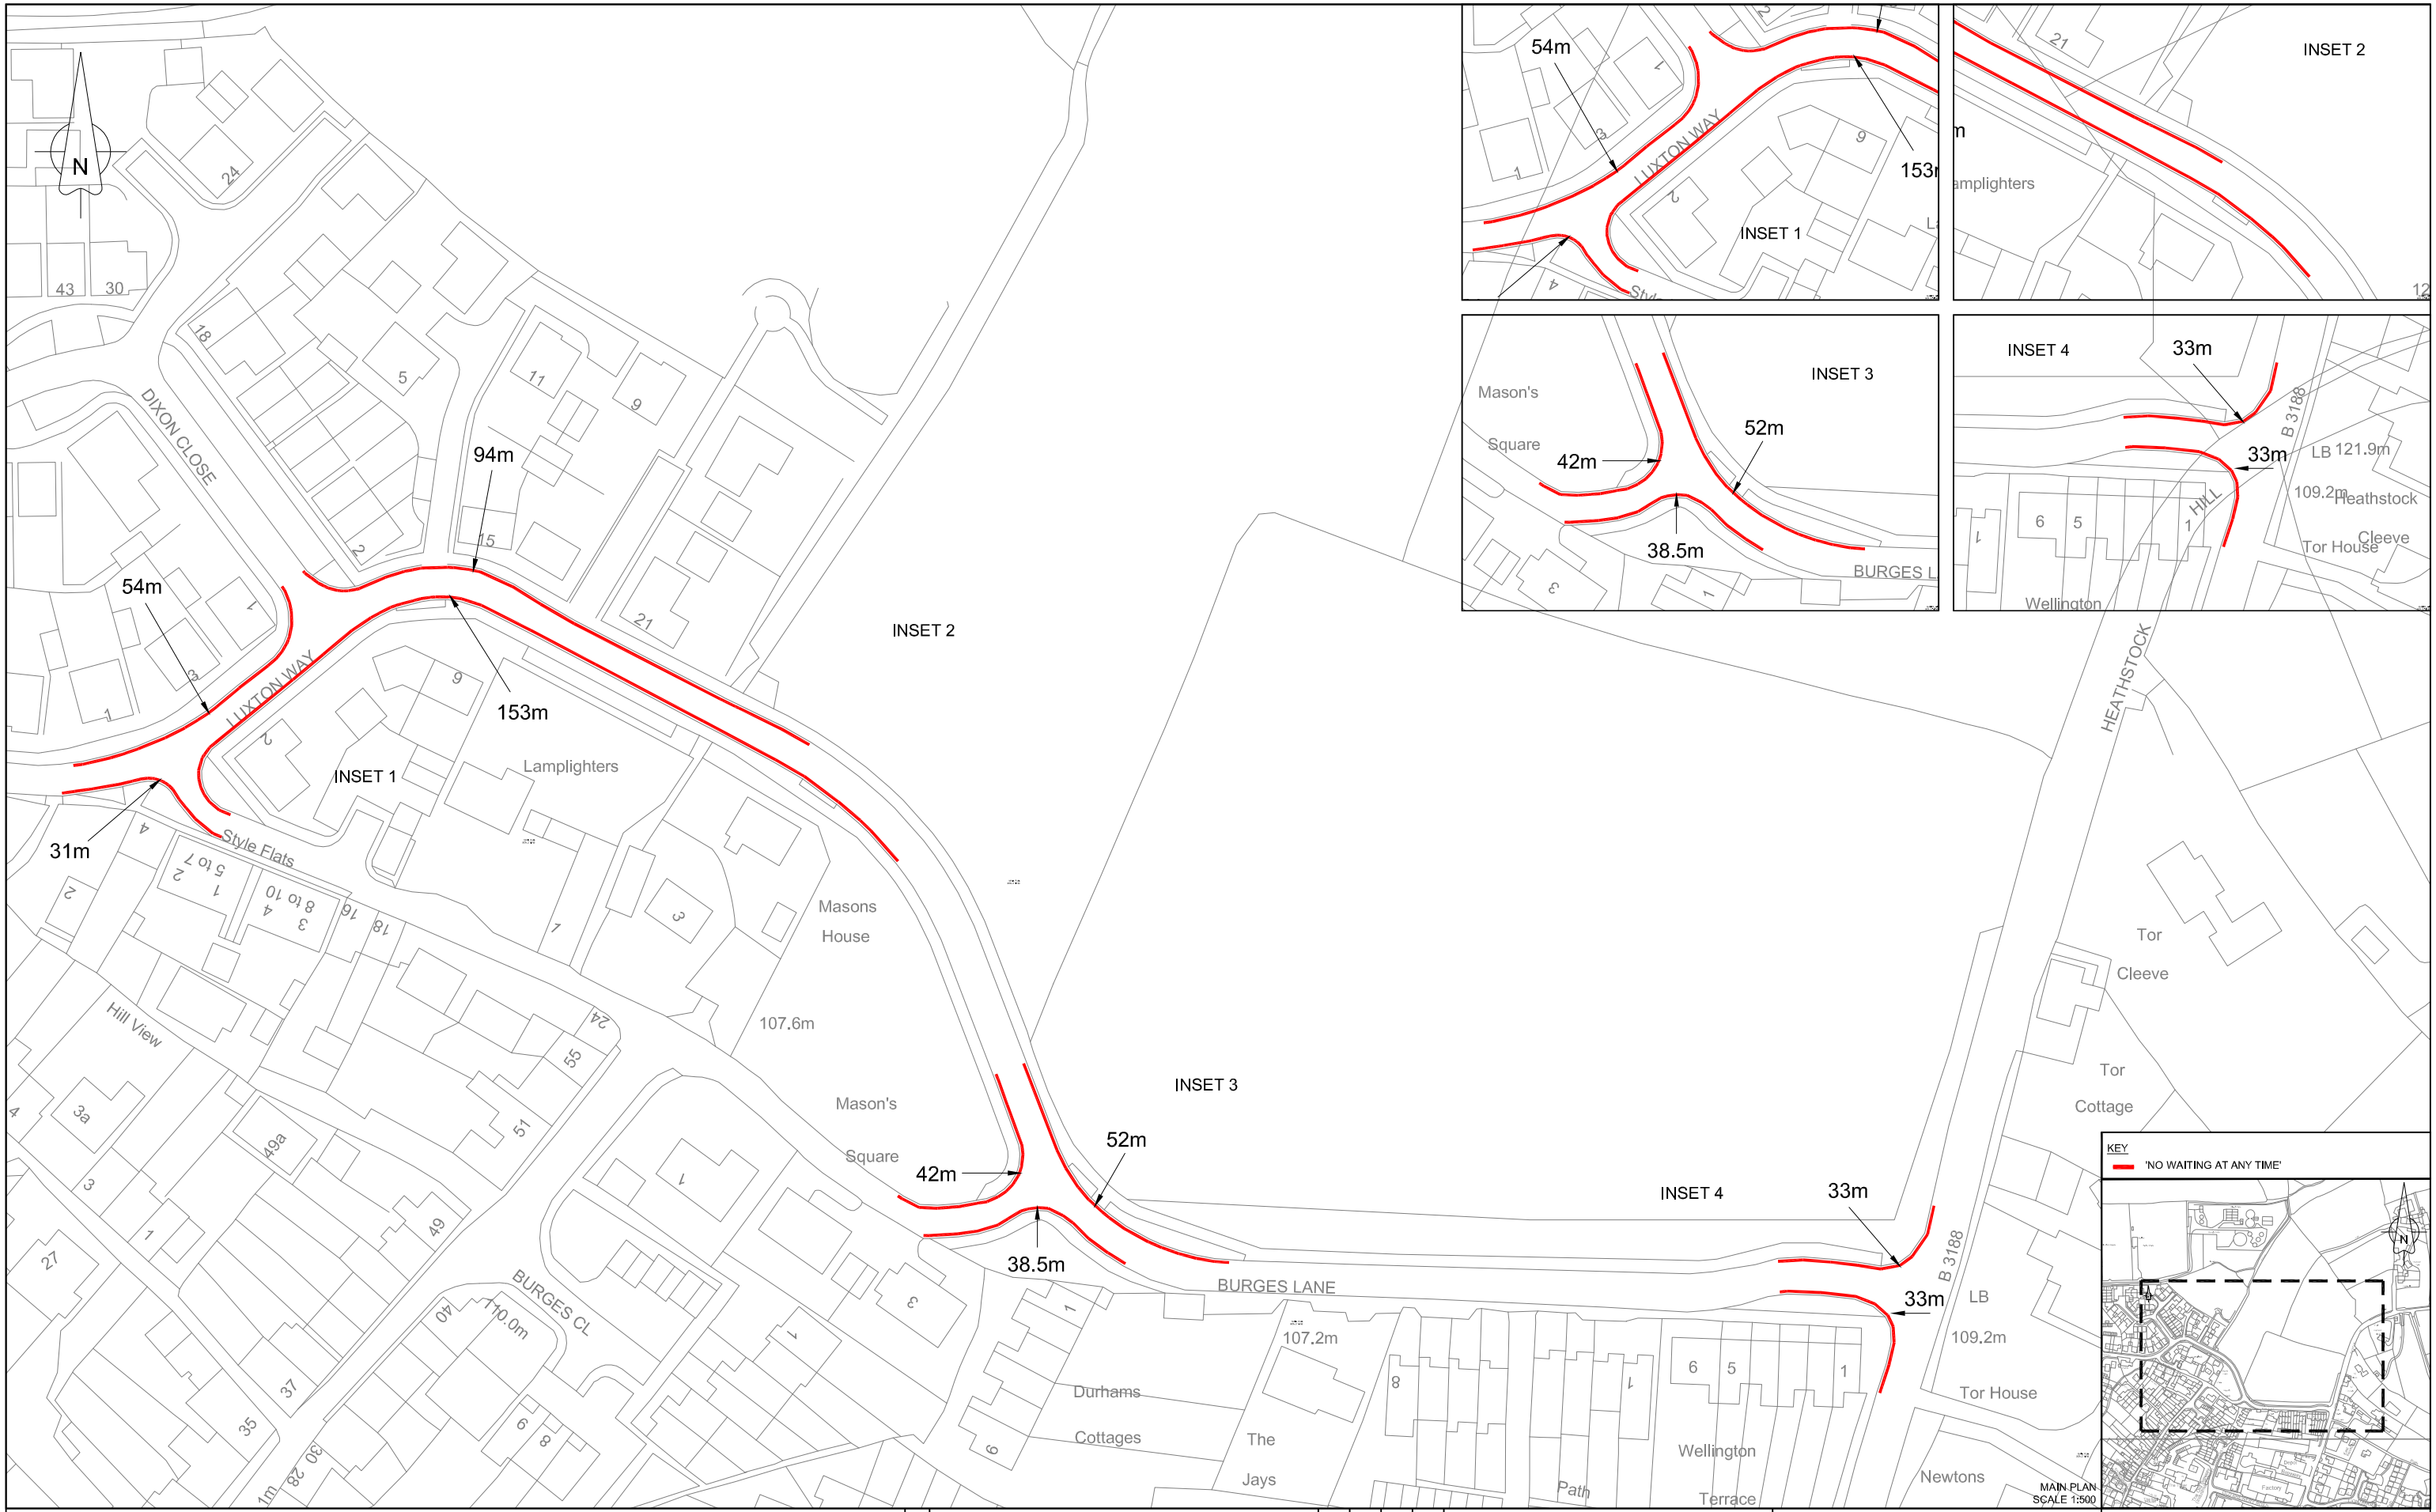

KEY

'NO WAITING AT ANY TIME'

© Crown Copyright and database rights (2018). Ordnance Survey 100038382

0 10 Millimetres 100

Rev	Description	By	Date	Chk'd	Auth
-	-	-	-	-	-
-	-	-	-	-	-
-	-	-	-	-	-
-	-	-	-	-	-
-	-	-	-	-	-
-	-	-	-	-	-
-	-	-	-	-	-
-	-	-	-	-	-
-	-	-	-	-	-
-	-	-	-	-	-

Somerset County Council ©
Infrastructure Programmes Group
County Hall
Taunton
Somerset
TA1 4DY

TEL: (0300) 123 2224
www.somerset.gov.uk

Client: SOMERSET COUNTY COUNCIL

Project: STYLE ROAD WIVELISCOMBE

Title: TRO PLAN SHEET 1 OF 1

File Name: TD4696 - TRO Plan Rev B

Original Scale	Page Size	Drawn	Checked	Authorised	Status
AS SHOWN	A1	DL	CRW	CRW	-
		Date 04/07/18	Date 04/07/18	Date 04/07/18	

Drawing Number: TD4696-001

Rev: A

Filepath: H:\Documents\Chris Wadham