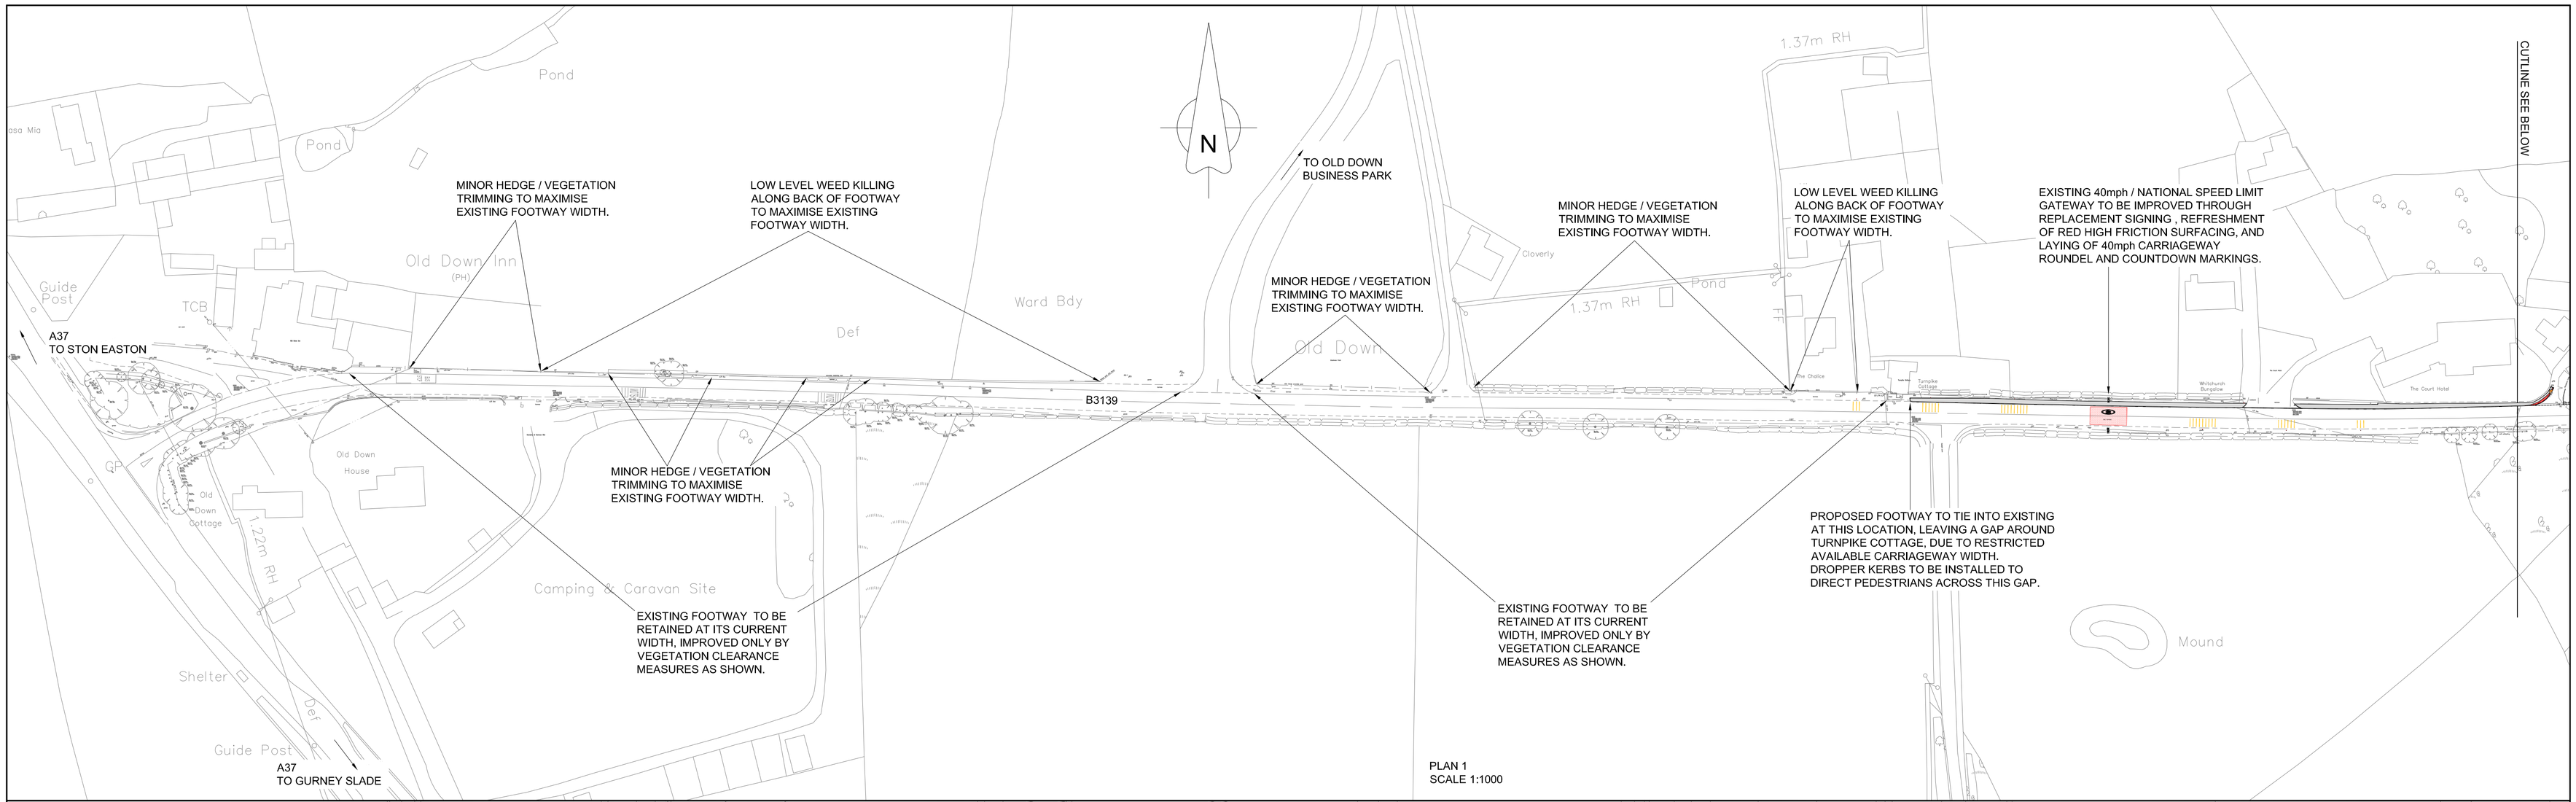

PLAN 1
SCALE 1:1000

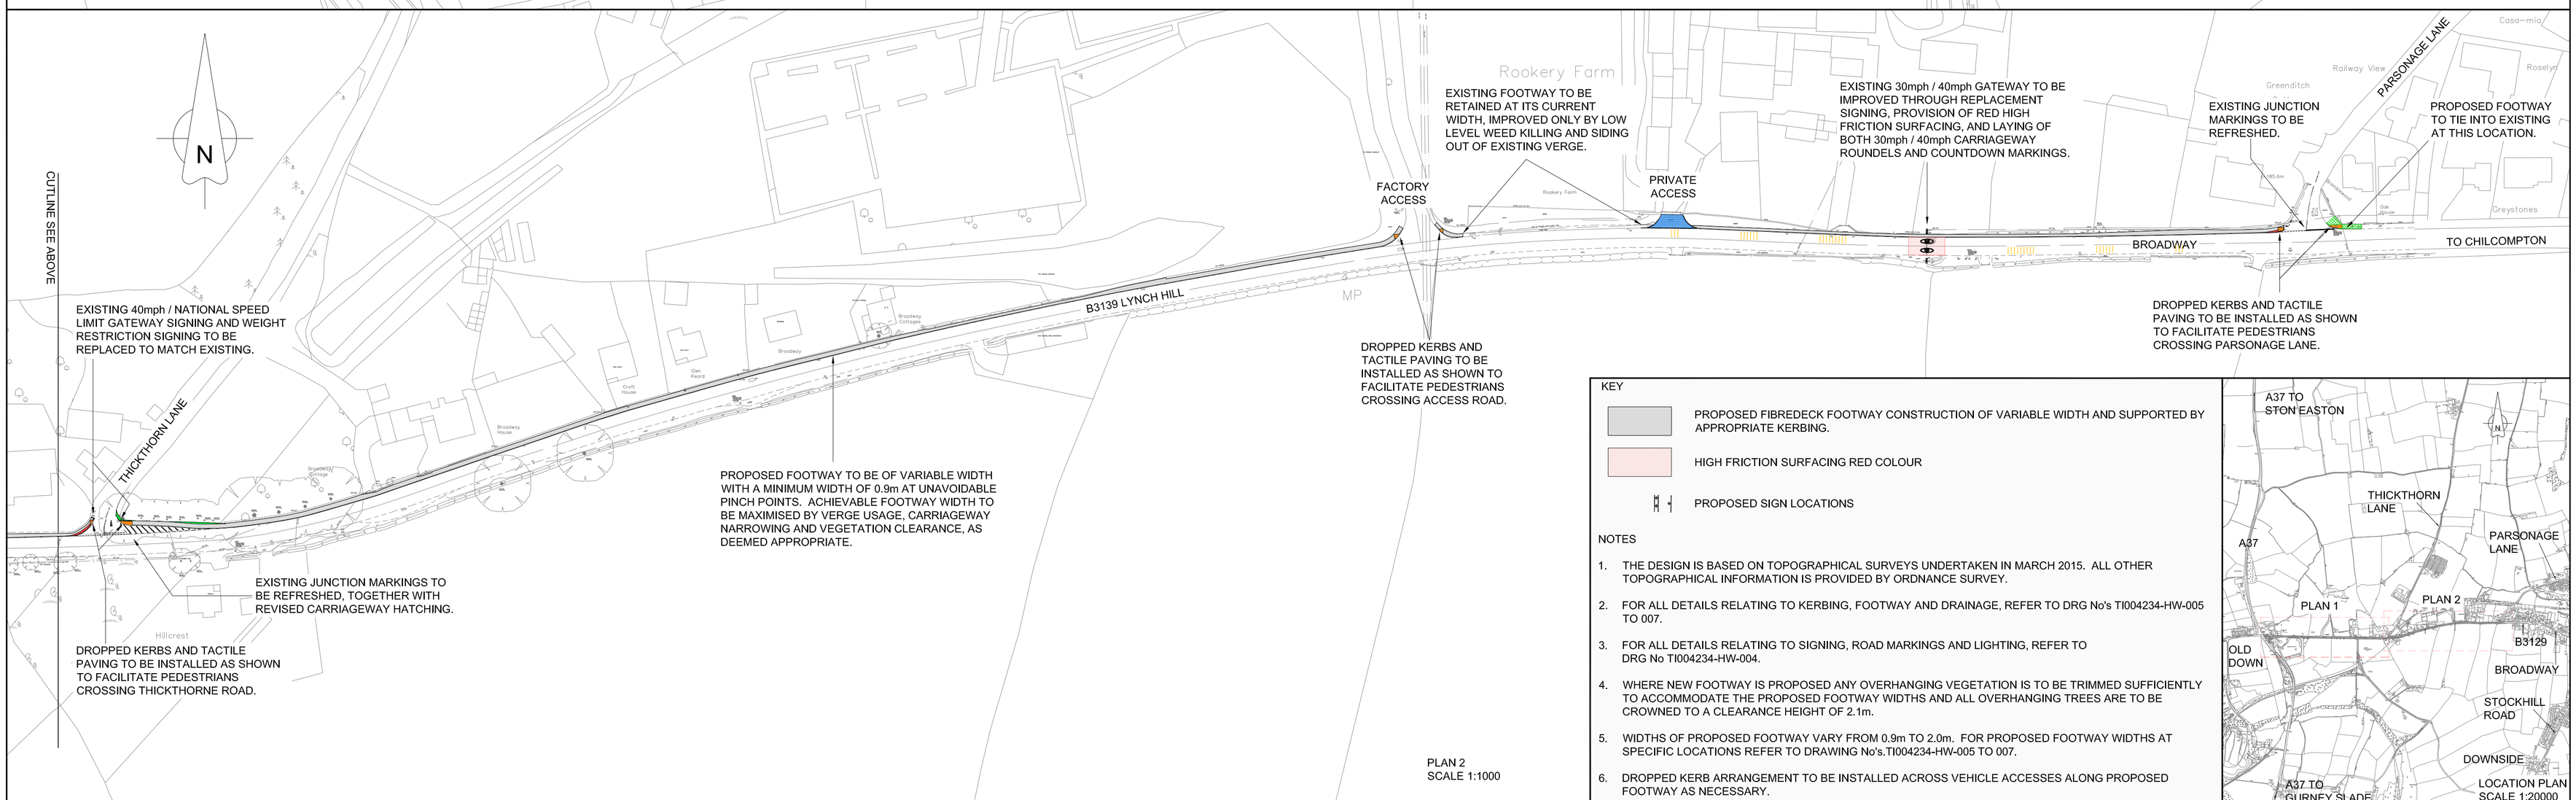

PLAN 2
SCALE 1:1000

KEY

PROPOSED FIBREDECK FOOTWAY CONSTRUCTION OF VARIABLE WIDTH AND SUPPORTED BY APPROPRIATE KERBING.

HIGH FRICTION SURFACING RED COLOUR

PROPOSED SIGN LOCATIONS

NOTES

1. THE DESIGN IS BASED ON TOPOGRAPHICAL SURVEYS UNDERTAKEN IN MARCH 2015. ALL OTHER TOPOGRAPHICAL INFORMATION IS PROVIDED BY ORDNANCE SURVEY.
2. FOR ALL DETAILS RELATING TO KERBING, FOOTWAY AND DRAINAGE, REFER TO DRG No's TI004234-HW-005 TO 007.
3. FOR ALL DETAILS RELATING TO SIGNING, ROAD MARKINGS AND LIGHTING, REFER TO DRG No TI004234-HW-004.
4. WHERE NEW FOOTWAY IS PROPOSED ANY OVERHANGING VEGETATION IS TO BE TRIMMED SUFFICIENTLY TO ACCOMMODATE THE PROPOSED FOOTWAY WIDTHS AND ALL OVERHANGING TREES ARE TO BE CROWNED TO A CLEARANCE HEIGHT OF 2.1m.
5. WIDTHS OF PROPOSED FOOTWAY VARY FROM 0.9m TO 2.0m. FOR PROPOSED FOOTWAY WIDTHS AT SPECIFIC LOCATIONS REFER TO DRAWING No's.TI004234-HW-005 TO 007.
6. DROPPED KERB ARRANGEMENT TO BE INSTALLED ACROSS VEHICLE ACCESSES ALONG PROPOSED FOOTWAY AS NECESSARY.

LOCATION PLAN
SCALE 1:20000

Rev	Description	By	Date	Chk'd	Auth
–	–	–	–	–	–
–	–	–	–	–	–
–	–	–	–	–	–
–	–	–	–	–	–
–	–	–	–	–	–
–	–	–	–	–	–
–	–	–	–	–	–
–	–	–	–	–	–
–	–	–	–	–	–

© Crown Copyright and database right (2015). Ordnance Survey 100038382

0 10 Millimetres 100

Somerset County Council ©
Traffic & Transport Development Group
County Hall
Taunton
Somerset
TA1 4DY

TEL: (0845) 3459155
FAX: (01823) 358064
www.somerset.gov.uk

Client
SOMERSET COUNTY COUNCIL

Project
OLD DOWN TO CHILCOMPTON

Title
GENERAL ARRANGEMENT

File Name: TI004234-HW-003-Rev-General Arrangement

Original Scale	Page Size	Drawn	Checked	Authorised	Status
AS SHOWN	A1	CC/AW 05/10/16	EST 22/11/17	MJB 23/11/17	-

Drawing Number: TI004234-HW-003
Rev: -

Filepath: \\ch-fs4\highways-development\ENGINEERING DESIGN TEAM\LTP Schemes 2013-14\TI004234 Old Down to Chilcompton\40 CAD\41 Working Drawings