INSET A
SCALE 1:100

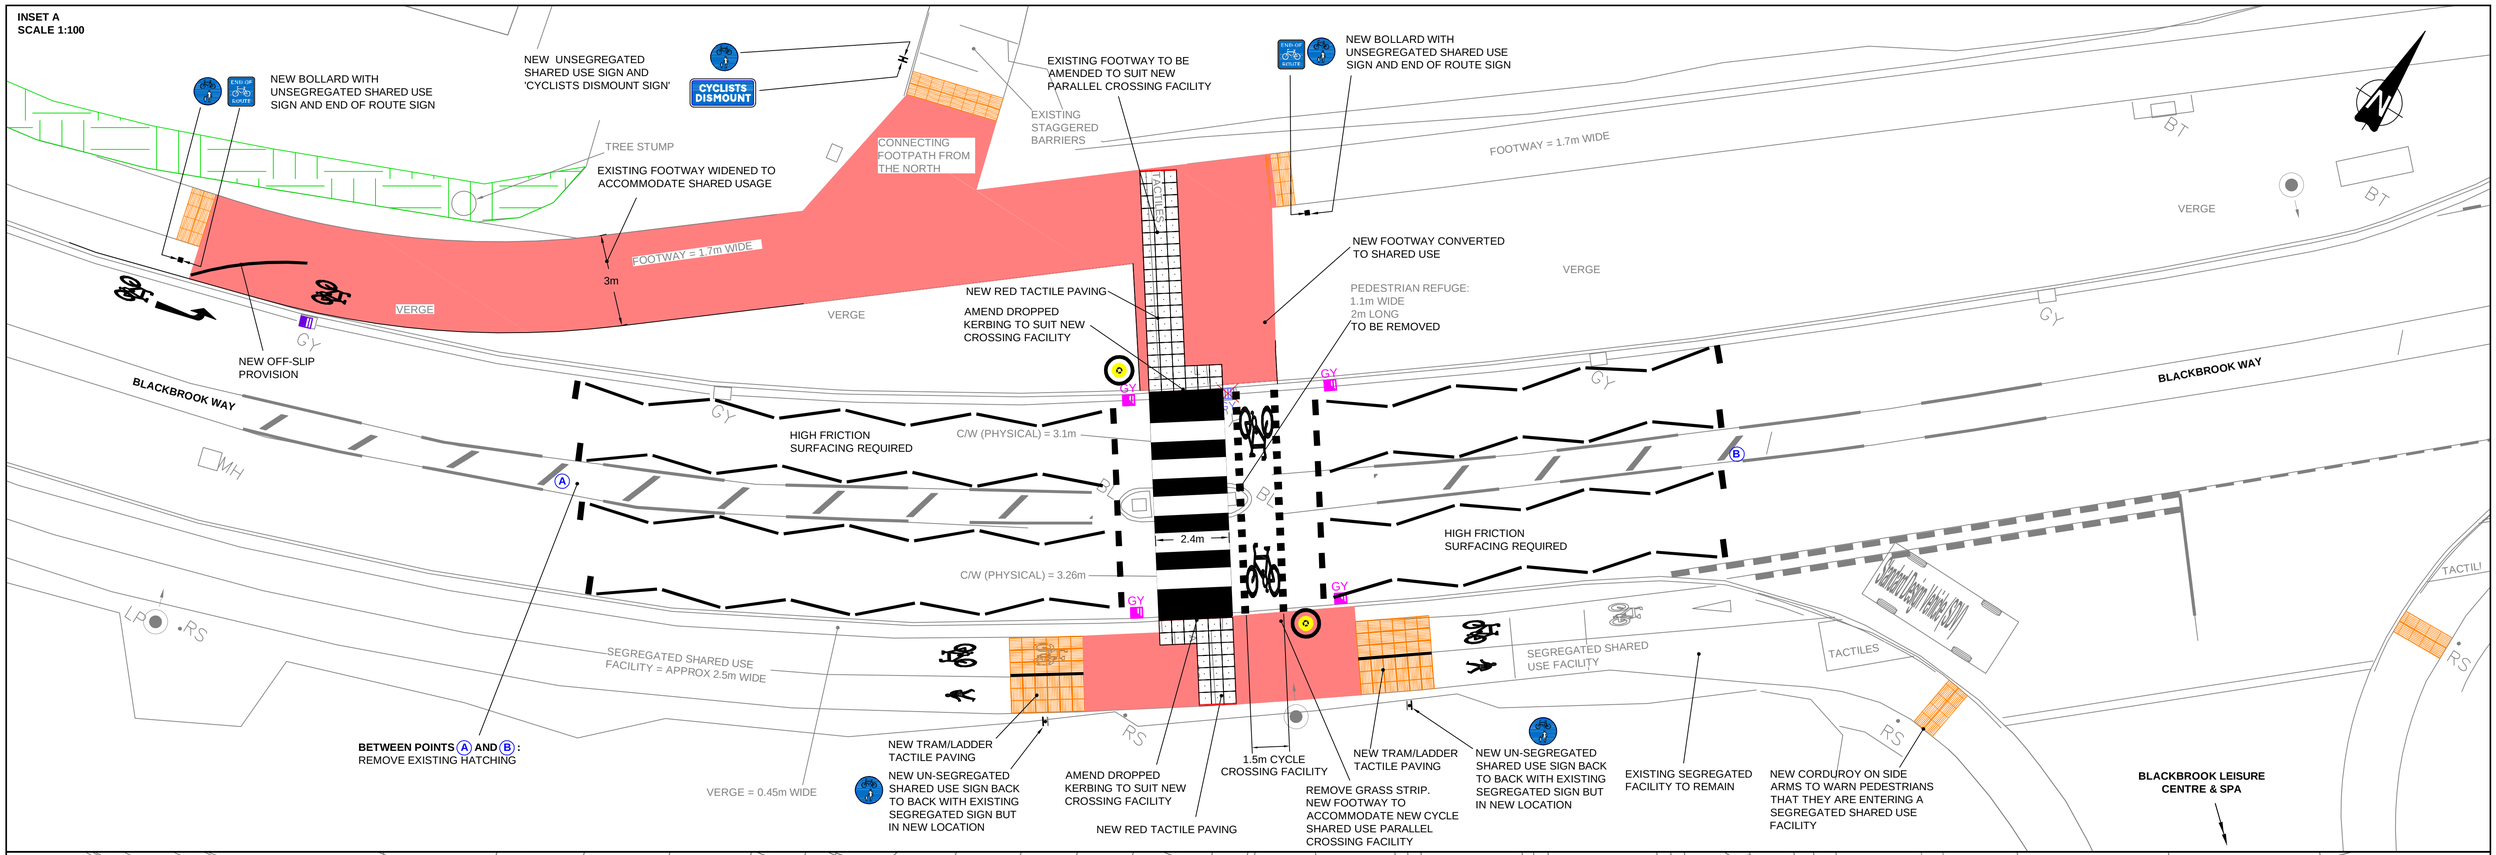

OVERALL LAYOUT
SCALE 1:250

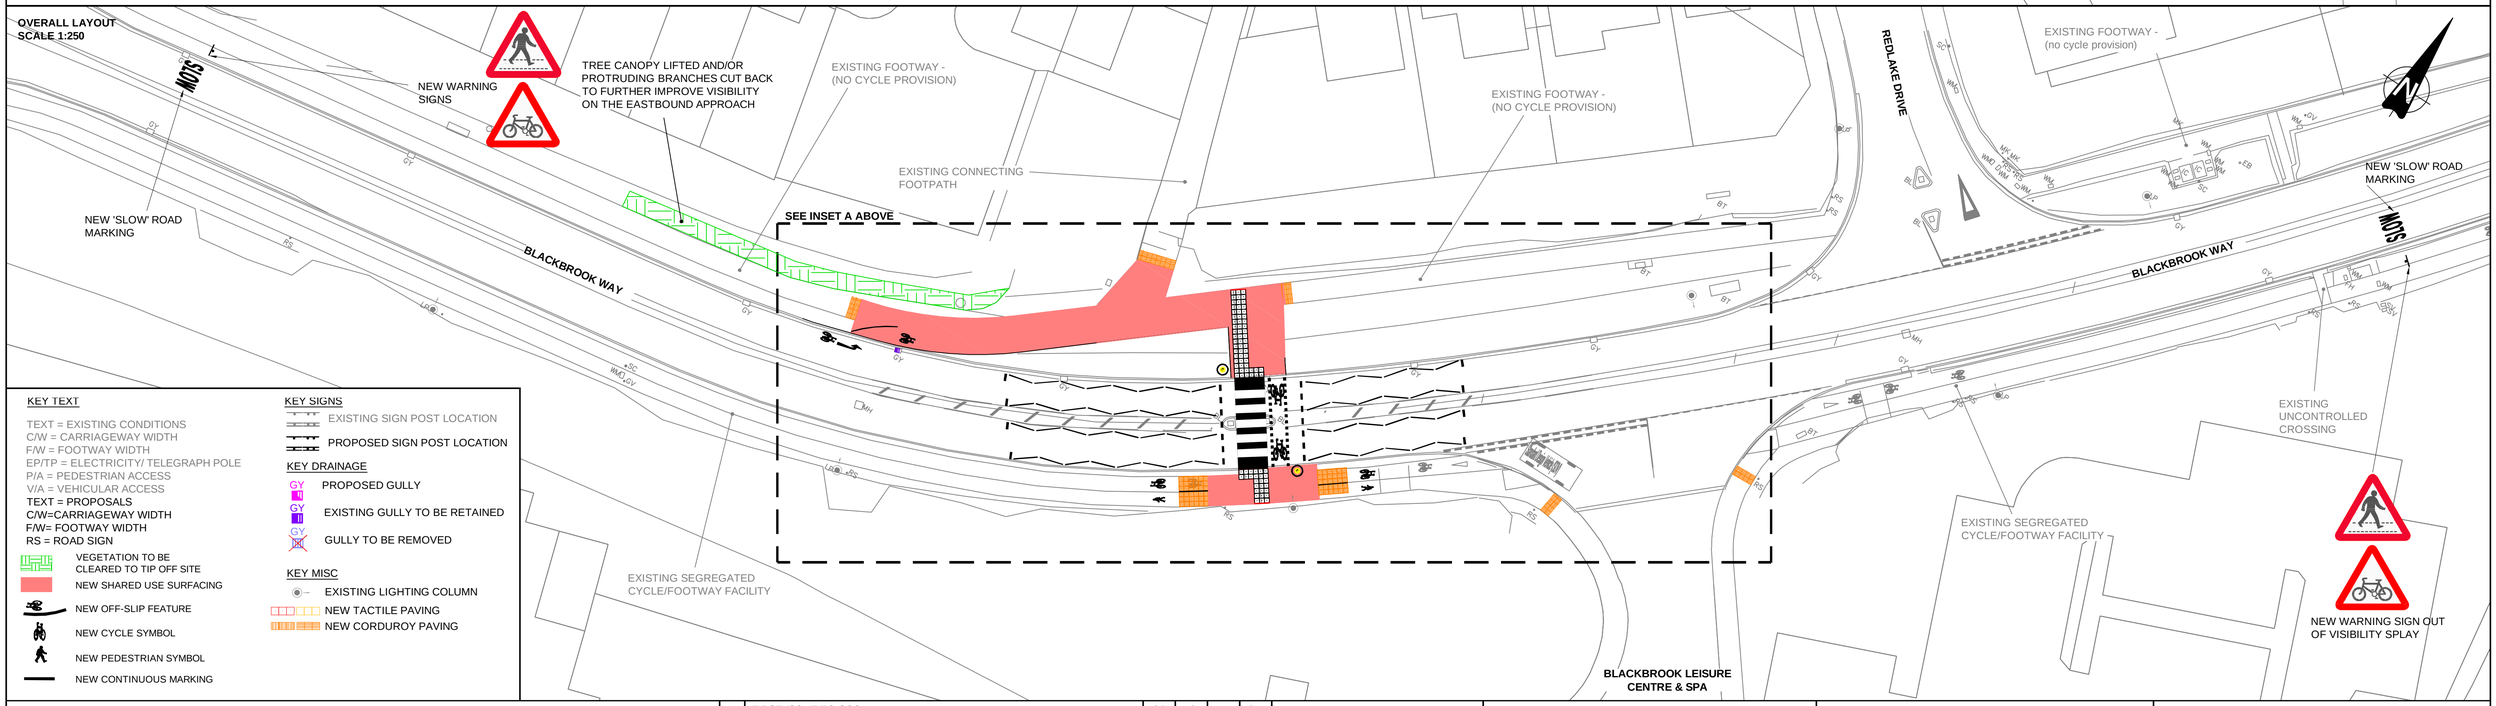

KEY TEXT

TEXT = EXISTING CONDITIONS
C/W = CARRIAGEWAY WIDTH
F/W = FOOTWAY WIDTH
EP/TP = ELECTRICITY/ TELEGRAPH POLE
P/A = PEDESTRIAN ACCESS
V/A = VEHICULAR ACCESS
TEXT = PROPOSALS
C/W=CARRIAGEWAY WIDTH
F/W= FOOTWAY WIDTH
RS = ROAD SIGN

VEGETATION TO BE CLEARED TO TIP OFF SITE
NEW SHARED USE SURFACING
NEW OFF-SLIP FEATURE
NEW CYCLE SYMBOL
NEW PEDESTRIAN SYMBOL
NEW CONTINUOUS MARKING

KEY SIGNS

EXISTING SIGN POST LOCATION
PROPOSED SIGN POST LOCATION

KEY DRAINAGE

PROPOSED GULLY
EXISTING GULLY TO BE RETAINED
GULLY TO BE REMOVED

KEY MISC

EXISTING LIGHTING COLUMN
NEW TACTILE PAVING
NEW CORDUROY PAVING

© Crown Copyright and database right (2017). Ordnance Survey 100038382

0 10 Millimetres 100

Rev	Description	By	Date	Chk'd	Auth
-	FIRST ISSUE TO SCC	OG	02/19	RL	SW
A	AMENDMENTS FOLLOWING CLIENT INSTRUCTION	JMP	05/19	RL	SW
-	-	-	-	-	-
-	-	-	-	-	-
-	-	-	-	-	-
-	-	-	-	-	-
-	-	-	-	-	-
-	-	-	-	-	-
-	-	-	-	-	-

wsp
Exchange House
12-14 The Crescent
Taunton
TA1 4EB, UK
wsp.com

Somerset County Council ©
Traffic & Transport Development Group
County Hall
Taunton
Somerset
TA1 4DY

TEL: (0300) 123 2224
www.somerset.gov.uk

Client: SOMERSET COUNTY COUNCIL

Project: TI004320 BLACKBROOK WAY PEDESTRIAN CROSSING UPGRADE

Title: ZEBRA PARALLEL CROSSING

File Name: 70051202-010 to 015 Rev A

Original Scale	Page Size	Drawn	Checked	Authorised	Status
AS SHOWN	A1	OG 09/18	RL 01/19	SW 01/19	F

Drawing Number: 70051202-014

Rev: A

Filepath: \\uk.wspgroup.com\central data\Projects\700512xx\70051202 – Somerset Framework – 1004320 – Blackbrook Way Taunton – Pedestrian crossing upgrade\02 WIP\HW Highways\02 Drawing\ACAD\Working Drawings