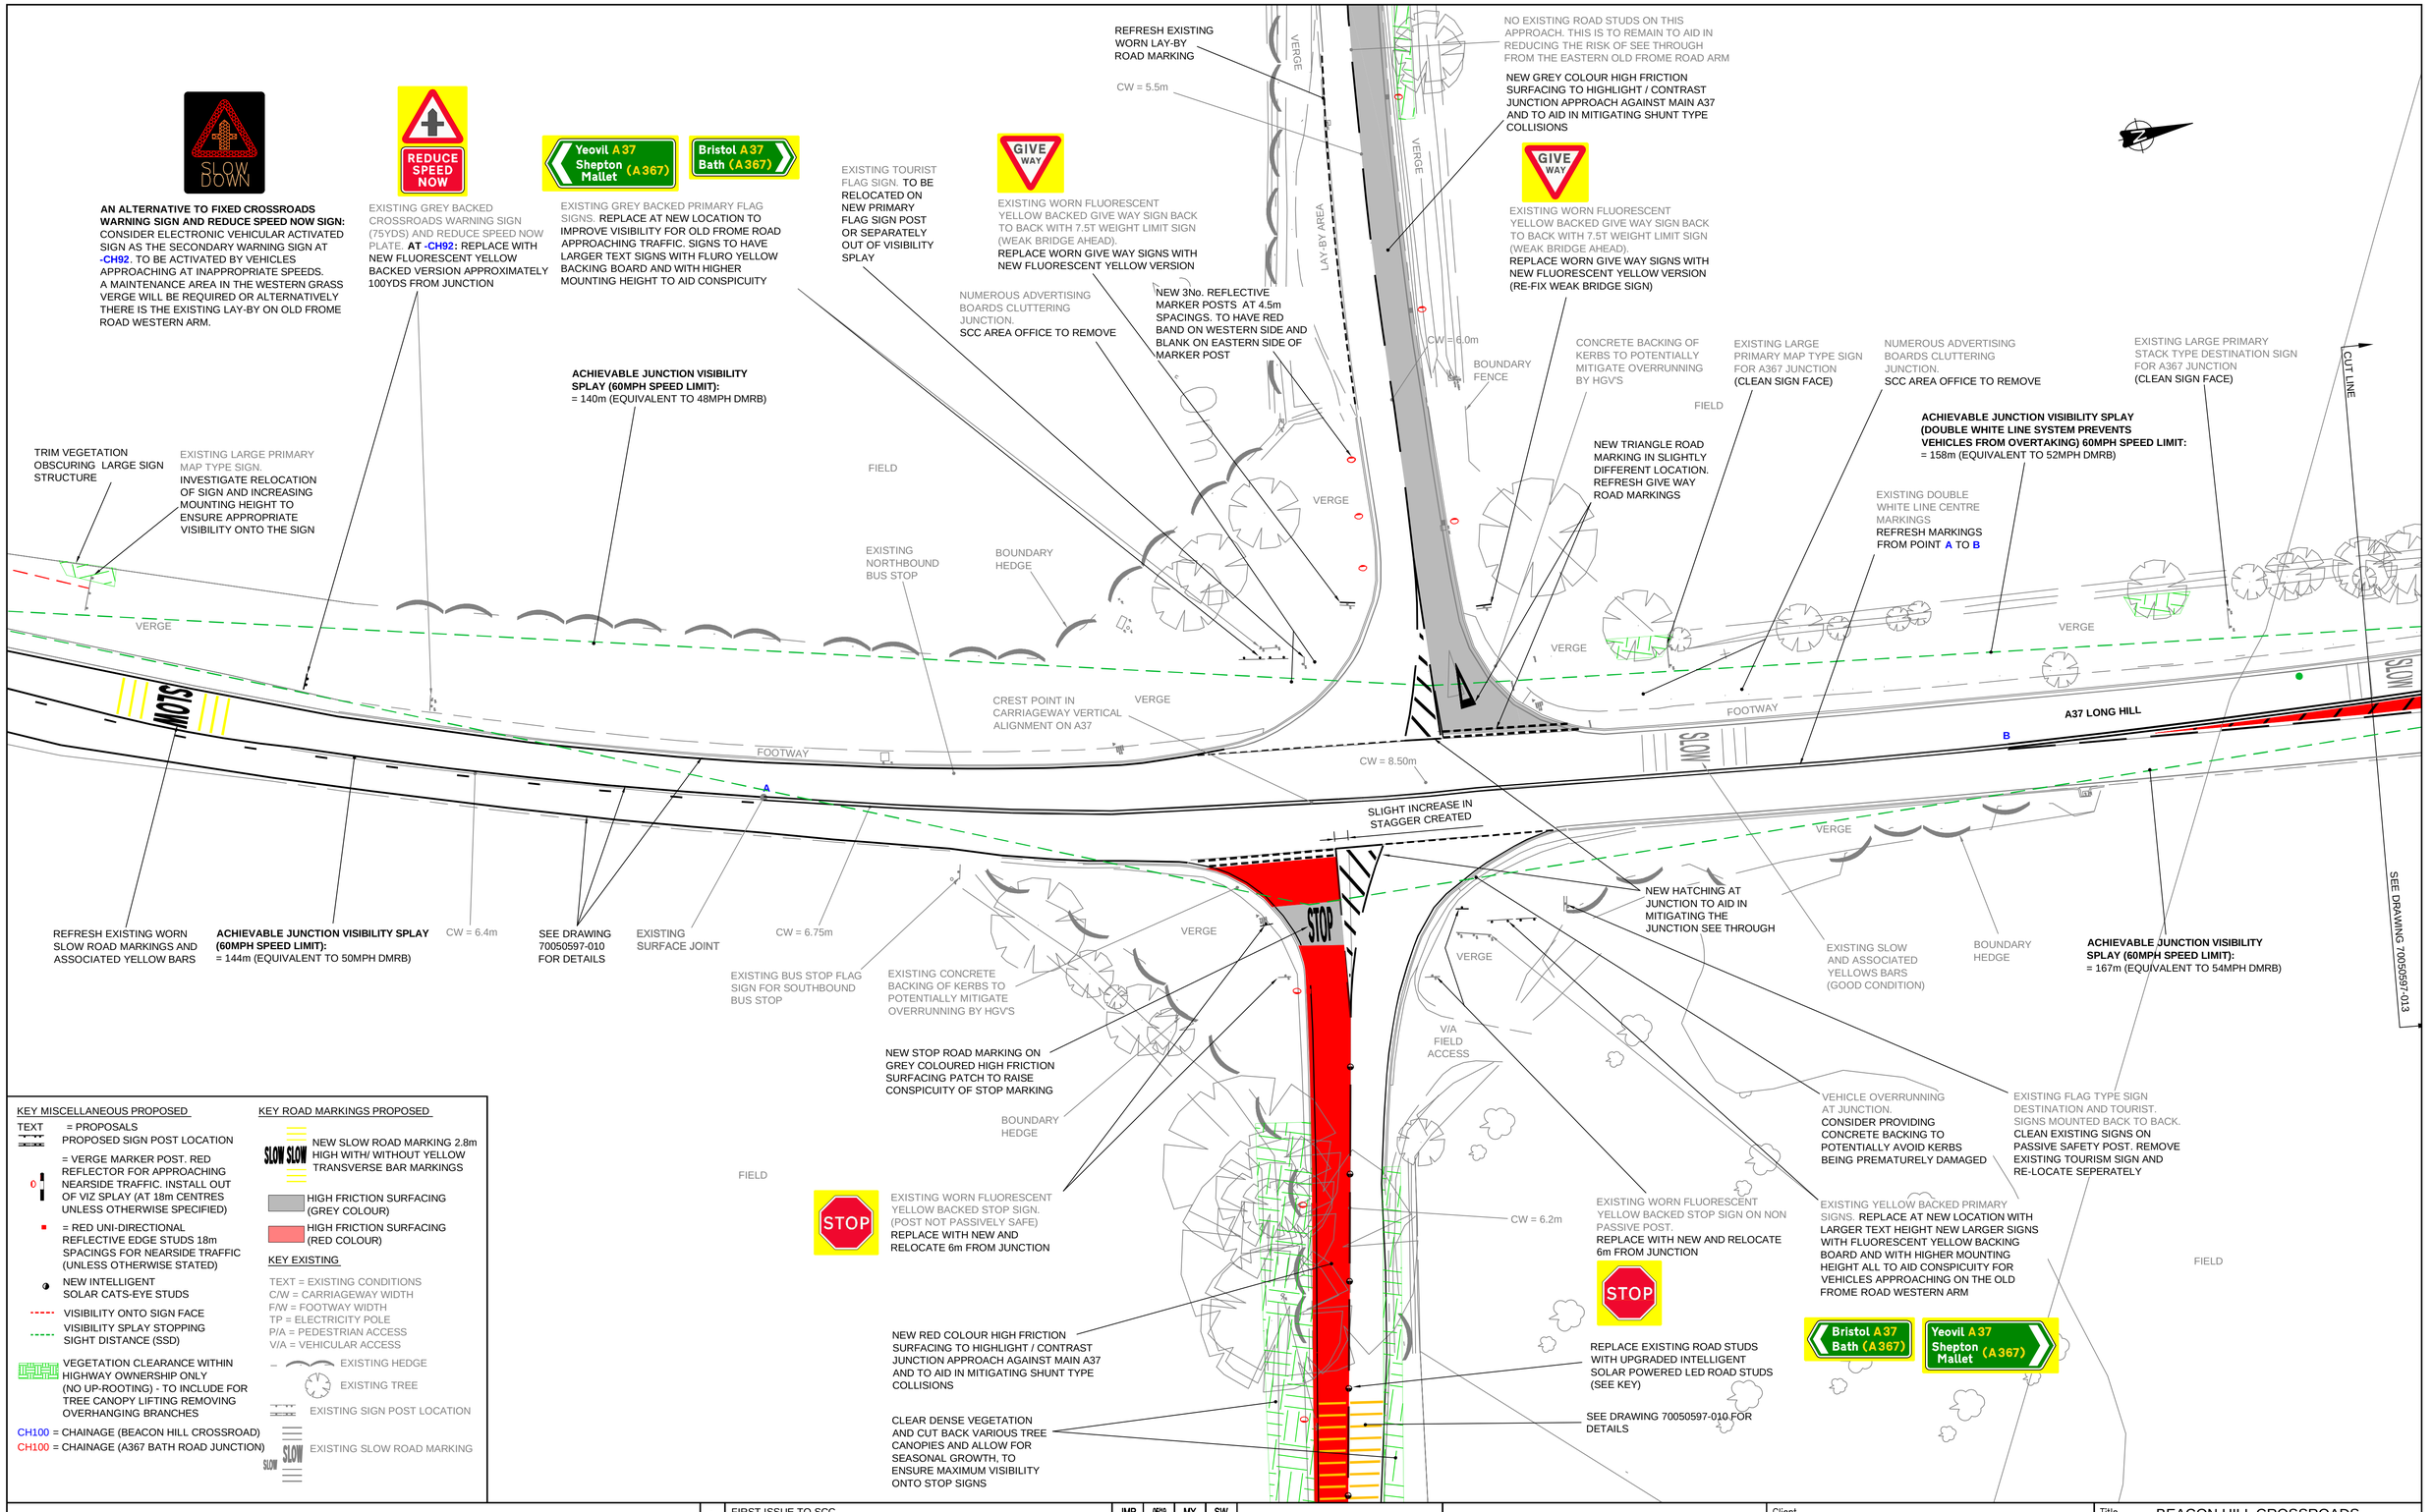

KEY MISCELLANEOUS PROPOSED

TEXT = PROPOSALS

PROPOSED SIGN POST LOCATION

= VERGE MARKER POST. RED REFLECTOR FOR APPROACHING NEARSIDE TRAFFIC. INSTALL OUT OF VIZ SPLAY (AT 18m CENTRES UNLESS OTHERWISE SPECIFIED)

= RED UNI-DIRECTIONAL REFLECTIVE EDGE STUDS 18m SPACINGS FOR NEARSIDE TRAFFIC (UNLESS OTHERWISE STATED)

NEW INTELLIGENT SOLAR CATS-EYE STUDS

VISIBILITY ONTO SIGN FACE

VISIBILITY SPLAY STOPPING SIGHT DISTANCE (SSD)

VEGETATION CLEARANCE WITHIN HIGHWAY OWNERSHIP ONLY (NO UP-ROOTING) - TO INCLUDE FOR TREE CANOPY LIFTING REMOVING OVERHANGING BRANCHES

CH100 = CHAINAGE (BEACON HILL CROSSROAD)

CH100 = CHAINAGE (A367 BATH ROAD JUNCTION)

KEY ROAD MARKINGS PROPOSED

SLOW SLOW NEW SLOW ROAD MARKING 2.8m HIGH WITH/ WITHOUT YELLOW TRANSVERSE BAR MARKINGS

HIGH FRICTION SURFACING (GREY COLOUR)

HIGH FRICTION SURFACING (RED COLOUR)

KEY EXISTING

TEXT = EXISTING CONDITIONS
C/W = CARRIAGEWAY WIDTH
F/W = FOOTWAY WIDTH
TP = ELECTRICITY POLE
P/A = PEDESTRIAN ACCESS
V/A = VEHICULAR ACCESS

EXISTING HEDGE

EXISTING TREE

EXISTING SIGN POST LOCATION

SLOW SLOW EXISTING SLOW ROAD MARKING

TO BE READ IN CONJUNCTION WITH DRAWING SERIES 010

© Crown Copyright and database right (2017). Ordnance Survey 100038382

0 10 Millimetres 100

Rev	Description	By	Date	Chk'd	Auth
-	FIRST ISSUE TO SCC	JMP	05/19	MY	SW
-	-	-	-	-	-
-	-	-	-	-	-
-	-	-	-	-	-
-	-	-	-	-	-
-	-	-	-	-	-
-	-	-	-	-	-
-	-	-	-	-	-
-	-	-	-	-	-
-	-	-	-	-	-

wsp
Exchange House
12-14 The Crescent
Taunton
TA1 4EB, UK
wsp.com

Somerset County Council ©
Traffic & Transport Development Group
County Hall
Taunton
Somerset
TA1 4DY
TEL: (0300) 123 2224
www.somerset.gov.uk

Client: SOMERSET COUNTY COUNCIL

Project: TI004332 BEACON HILL ROAD SAFETY IMPROVEMENTS

Title: BEACON HILL CROSSROADS INNER WORKS GENERAL ARRANGEMENT (SHEET 2 OF 4)

File Name: 70050597-010 Rev -

Original Scale	Page Size	Drawn	Checked	Authorised	Status
1:250	A1	JMP	MY	SW	F
		Date 04/19	Date 05/19	Date 05/19	

Drawing Number: 70050597-011

Rev: -

Filepath: \\uk.wspgroup.com\central data\Projects\700505xx\70050597 – Somerset Framework – TI004332 Beacon Hill crossroads road safety improvements\02 WIP\Hlt Highways\02 Drawing\ACAD\Working Drawings