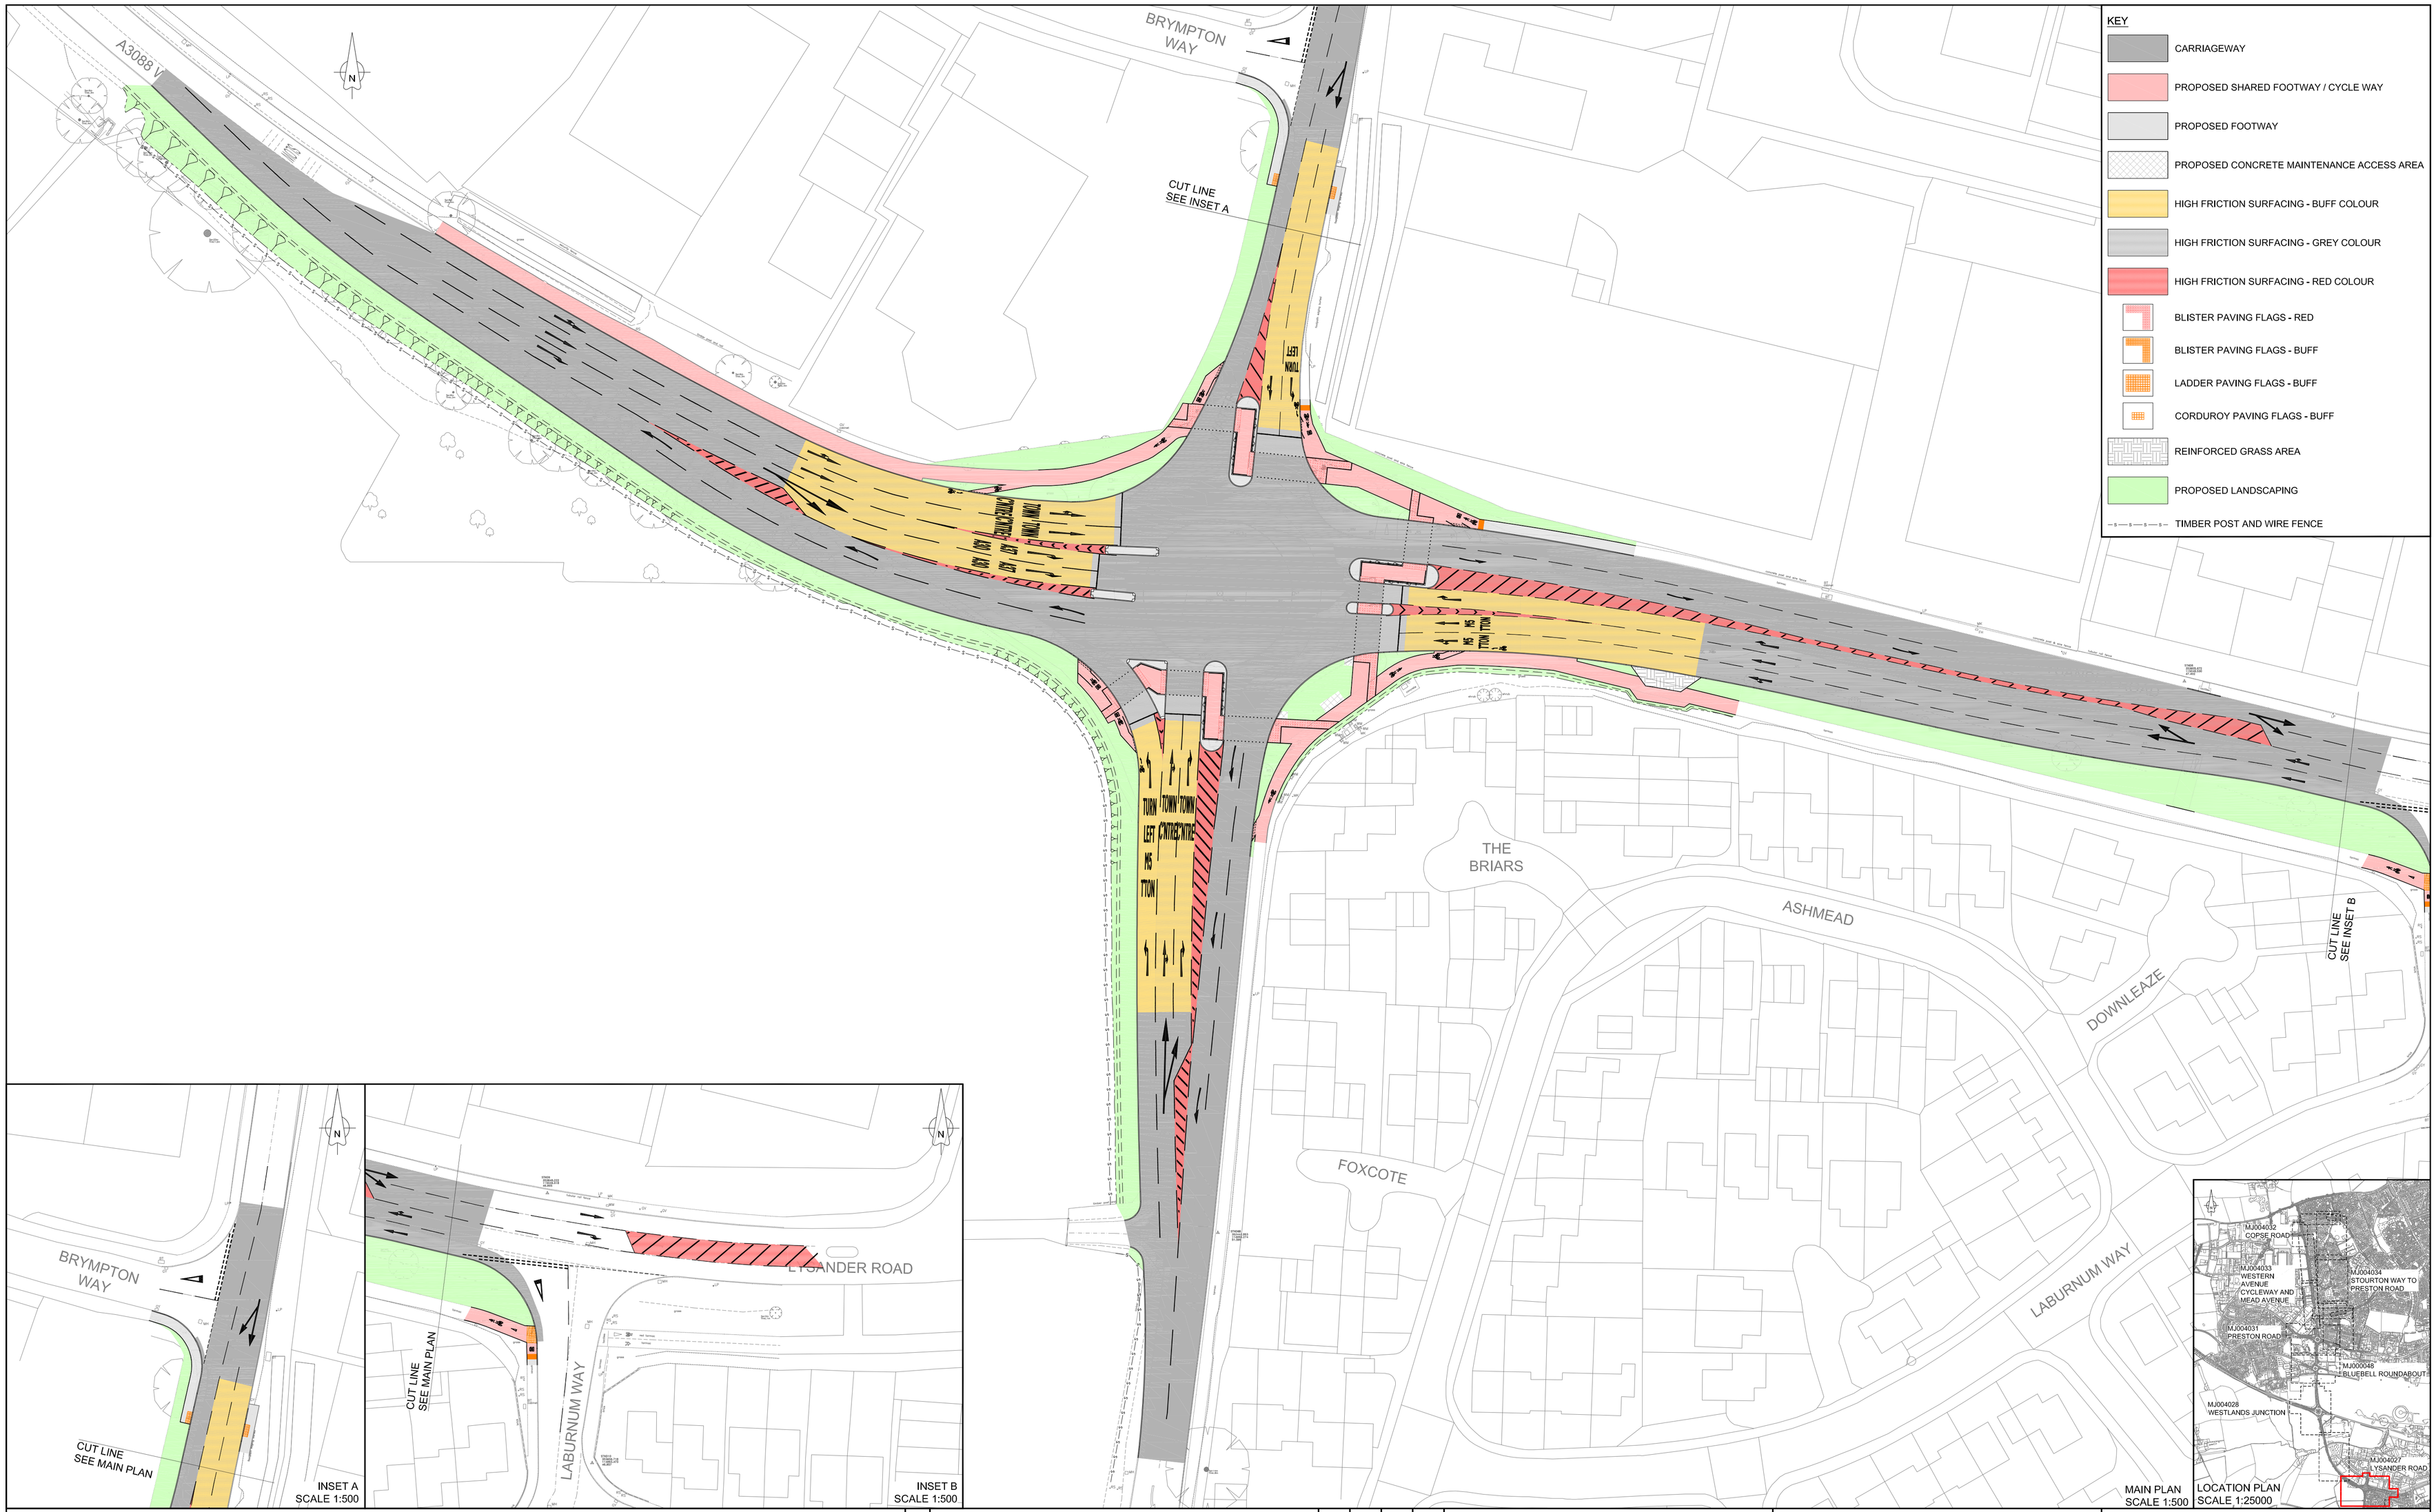

KEY

- CARRIAGEWAY
- PROPOSED SHARED FOOTWAY / CYCLE WAY
- PROPOSED FOOTWAY
- PROPOSED CONCRETE MAINTENANCE ACCESS AREA
- HIGH FRICTION SURFACING - BUFF COLOUR
- HIGH FRICTION SURFACING - GREY COLOUR
- HIGH FRICTION SURFACING - RED COLOUR
- BLISTER PAVING FLAGS - RED
- BLISTER PAVING FLAGS - BUFF
- LADDER PAVING FLAGS - BUFF
- CORDUROY PAVING FLAGS - BUFF
- REINFORCED GRASS AREA
- PROPOSED LANDSCAPING
- TIMBER POST AND WIRE FENCE

© Crown Copyright and database right (2015). Ordnance Survey 100038382

0 10 Millimetres 100

Rev	Description	By	Date	Chk'd	Auth
–	–	–	–	–	–
–	–	–	–	–	–
–	–	–	–	–	–
–	–	–	–	–	–
–	–	–	–	–	–
–	–	–	–	–	–
–	–	–	–	–	–
–	–	–	–	–	–
–	–	–	–	–	–
–	–	–	–	–	–

Somerset County Council ©
Traffic & Transport Development Group
County Hall
Taunton
Somerset
TA1 4DY

TEL: (0845) 3459155
FAX: (01823) 358064
www.somerset.gov.uk

Client: SOMERSET COUNTY COUNCIL

Project: YEOVIL WESTERN CORRIDOR

Title: LYSANDER ROAD / WATERCOMBE LANE SIGNAL CONTROLLED JUNCTION

File Name: YWCS-GA-100_109-Rev-_Simplified - Schemes Overview

Original Scale	Page Size	Drawn	Checked	Authorised	Status
AS SHOWN	A1	KMB 27/02/15	RGN 01/03/15	RGN 01/03/15	-

Drawing Number: YWCS-GA-105

Rev: -

Filepath: T:\ENGINEERING DESIGN TEAM\YWCS\General CAD\40 CAD\41 Working Drawings