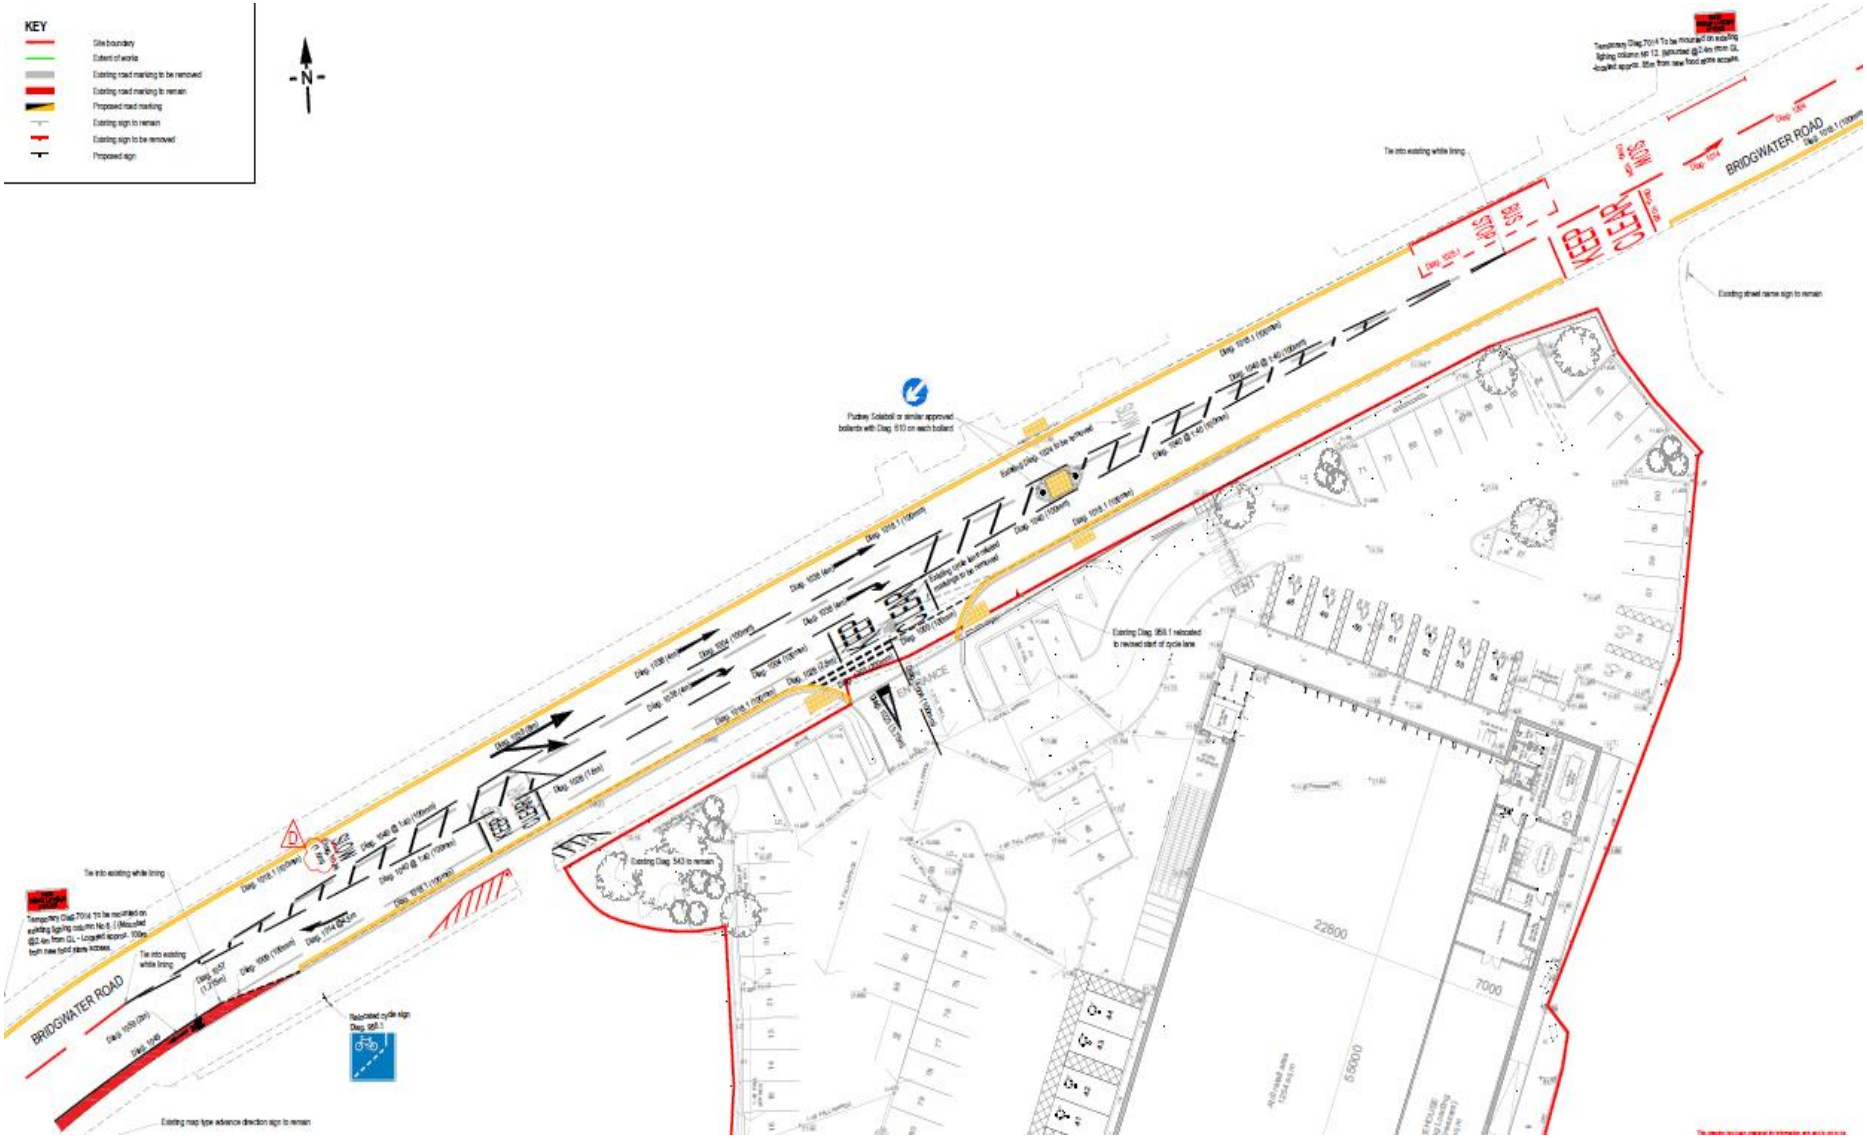PLAN – NO WAITING AT ANY TIME
A38 BRIDGWATER ROAD, BATHPOOL, TAUNTON